



CHUCK E. CHEESE'S

STORE #301
CENTRAL SHOPPING MALL
1200 WALDRON #148
FORT SMITH, AR 72903

CEC SUPPLIER LIST

SIGN COMPANY

COMET SIGN
235 WEST TURBO
SAN ANTONIO, TX 78216
PH: (210) 812-2228
CONTACT: Kay Rangel
E-MAIL: kay.rangel@cometsign.com

PAINT / STAINS

SHERWIN WILLIAMS
2100 LAKESIDE BLVD. SUITE 400
RICHARDSON, TX 75082
CONTACT: BRETT HUCKELBURY
PH: (214) 553-3940
E-MAIL: BHUCKELBURY@SHERWIN.COM

CEILING TILE

ARMSTRONG
18868 W. 55TH DRIVE
GOLDEN, CO 80403
CONTACT: RANDY A. LAY
PH: (303) 216-2057
E-MAIL: RALAY@ARMSTRONG.COM

TOILET PARTITIONS

HJC
310 SOUTHWEST 24TH STREET
BENTONVILLE, AR 72712
CONTACT: DAVID LIGHTFOOT
PH: (479) 756-8989
E-MAIL: DAVID.LIGHTFOOT@HJCINC.COM

HARDWARE

UNIVERSAL MANUFACTURING
5366 CRESTVIEW RD.
MEMPHIS, TN 38134
CONTACT: THERESA LAND
PH: (901) 458-5881
E-MAIL: UNICOM@UNICOM.NET

CARPET - SUPPLIER

INTERFACE FLOOR
5408 WEST ARKANSAS LN.
ARLINGTON, TX 76016
CONTACT: JERRY ARNOLD
PH: (817) 692-0564
E-MAIL: JERRY.ARNOLD@INTERFACE.COM

WALK-OFF MATT

MATS INC.
CONTACT:
401 SALEM RD SW
CALHOUN, GA 30701
PH: 1 800 628 7452 - (781) 344-1357
E-MAIL: info@matinc.com, orders@matinc.com
WWW.MATINC.COM

TILE - TOILET ROOM WALLS & FLOORS

INTERCERAMIC TILE
2682 FOREST LANE
DALLAS, TX 75234
CONTACT: LORI HANDS
PH: (972) 243-4465 / 4466
E-MAIL: LHANDS@INTERCERAMICUSA.COM

MILLWORK

MIDWEST CABINET
1874 INDUSTRIAL AVE.
OTTAWA, KS 66067
CONTACT: SUSAN EICHENBERGER
PH: (785) 242-8181 EXT. 23
E-MAIL: SEIC@EICHENBERGERMIDWESTCABINET.COM

MARLITE

MARLITE
CONTACT: TOM MCCLAIN
PH: (972) 250-8260

PROJECT TEAM

OWNER

CEC ENTERTAINMENT, INC.
1707 MARKET PLACE BLVD. SUITE 200
IRVING, TX 77063
PH: (972) 258-5476
FAX: (972) 258-5532
E-MAIL: mcromer@cecertainment.com
CONTACT: MARK CRAWER

PROJECT COORDINATOR

PARKWAY CONSTRUCTION
1000 CMC CIRCLE
LEWISVILLE, TX 75057
PH: (469) 322-3722
FAX: (972) 692-7818

ARCHITECT

JAMES M. HAMILL, AIA
221 BEDFORD ROAD, SUITE 108
BEDFORD, TX 76022
PH: (817) 354-6010
FAX: (817) 571-1919
E-MAIL: chong-ly@owbell.net

ELECTRICAL ENGINEER

DON PENN, P.E.
1301 SOLANA BLVD.
BLDG. 1, SUITE 1420
WESTLAKE, TX 76262

INDEX OF REVISIONS

SHEET	REV.	DATE	DESCRIPTION
D1.0		07/31/18	REMOVED URINALS
A1.0		07/31/18	INCORPORATED CITY COMMENTS
A2.2		07/31/18	UPDATED MOSAIC TRIP SPEC. PER CEC DESIGN DIRECTIVE
A3.0		07/31/18	ADDED TRUSS DIMENSIONS PER CEC COMMENTS
A4.0		07/31/18	ADDED EXTERIOR / ADDED TRIP BOX & ADDRESS SIGNAGE PER CITY COMMENTS
A8.2		07/31/18	REVISED HAND DRYER / CLEAN SW / ADDED URINAL PARTITIONS PER CITY COMMENTS
AV1.0		07/31/18	REVISED REV. FOR CEC COMMENTS
PI.0		07/31/18	ADDED FLOOR DRAINS & HUB DRAINS PER CITY COMMENTS
E2.0		07/31/18	REV. RESTROOM HAND DRYERS

DRAWING INDEX



GENERAL INFORMATION	
CS1.0	COVER SHEET
CS2.0	ABBREVIATIONS & GENERAL NOTES
CS3.0	ACCESSIBILITY DETAILS

ARCHITECTURAL	
D1.0	DEMOLITION FLOOR PLAN
D1.1	DEMOLITION RCP
A1.0	DIMENSIONED FLOOR PLAN
A1.2	DIMENSIONED OUTLET PLAN
A2.0	FLOOR FINISH PLAN
A2.1	WALL FINISH PLAN
A2.2	FINISH SCHEDULE
A3.0	REFLECTED CEILING PLAN
A4.0	EXTERIOR ELEVATIONS
A5.0	INTERIOR ELEVATIONS
A5.1	INTERIOR ELEVATIONS
A7.4	RESTROOM DETAILS
A7.5	RESTROOM DETAILS
A8.0	FURNISHINGS PLAN
A8.2	ENLARGED RESTROOM
AV1.0	SPEAKER PLAN
ST1.0	LED DANCE FLOOR AND DETAILS
SP1.0	ARCHITECTURAL SPECIFICATIONS

ELECTRICAL	
PI.0	PLUMBING PLAN
P2.0	PLUMBING DETAILS, RISER & SYMBOLS

ELECTRICAL	
E1.0	LIGHTING PLAN
E2.0	POWER PLAN
E2.1	ELECTRICAL DETAILS
E3.0	ELECTRICAL SCHEDULES
E3.1	ELECTRICAL RISER

PROJECT SCOPE

THIS IS A REMODEL OF AN EXISTING BUILDING. SCOPE OF WORK INCLUDES MINOR INTERIOR AND EXTERIOR COSMETIC MODIFICATIONS TO THE EXISTING CHUCK E. CHEESE'S (CEC) STORE. THE INTERIOR CHANGES INCLUDE RELOCATING AND ADDING ADDITIONAL DOORWAYS AND CHANGES AS SHOWN ON SHEETS A8.0 AND CEC'S GAMES PLAN. INSTALLATION OF NEW FLOORING THROUGHOUT PUBLIC SPACES AS WELL AS UPGRADED RESTROOM FINISHES AND FIXTURES. REPLACEMENT OF EXIST'G. ANIMATRONICS SHOW WITH DANCE FLOOR. RELOCATION OF TRAFFIC LIGHTING PER PLANS. NO MODIFICATIONS TO EXISTING KITCHEN EQUIPMENT, WINDOWS, FIRE ALARM/FIRE SPRINKLERS.

CODE SUMMARY


ZONING:	C-4 REGIONAL CENTER, WARD 1 (NOT PART OF HISTORICAL OR GARRISON CENTRAL IMPROVEMENT)
USE:	RESTAURANT
BUILDING CODE:	2012 INTERNATIONAL BUILDING CODE W/ ARKANSAS AMENDMENTS
OCCUPANCY CLASS:	GROUP A-2, RESTAURANT
CONSTRUCTION TYPE:	TYPE V-B, FULLY SPRINKLERED.
BUILDING AREA:	15,030 SQ. FT.
TOTAL SEATING CAPACITY:	256 SEATS (824" PER PERSON)
EGRESS LOAD:	439 OCCUPANTS
REQUIRED:	439 X 0.15 = 66" TOTAL
PROVIDED:	136" TOTAL
MECHANICAL:	2014 ARKANSAS MECH. CODE, 2010 IMC W/ AMENDMENTS.
ELECTRICAL:	2014 NEC WITH AMENDMENTS
PLUMBING:	2008 ARKANSAS PLUMBING CODE WITH AMENDMENTS
HEALTH:	ARKANSAS DEPARTMENT OF HEALTH
FIRE:	2012 ARKANSAS STATE FIRE PREVENTION CODE BASED ON 2012 W/AMENDMENTS
ACCESSIBILITY:	ARKANSAS FIRE CODE VOLUME II, AND ICC ANSI 117.1
ENERGY:	IECC 2009 WITH ARKANSAS AMENDMENTS

THE CONTRACTOR SHALL COMPLY WITH ALL APPLICABLE CODES, ORDINANCES AND REGULATIONS IN EFFECT AT THE TIME OF BIDDING AND CONSTRUCTION.

PROJECT VICINITY MAP



CEC

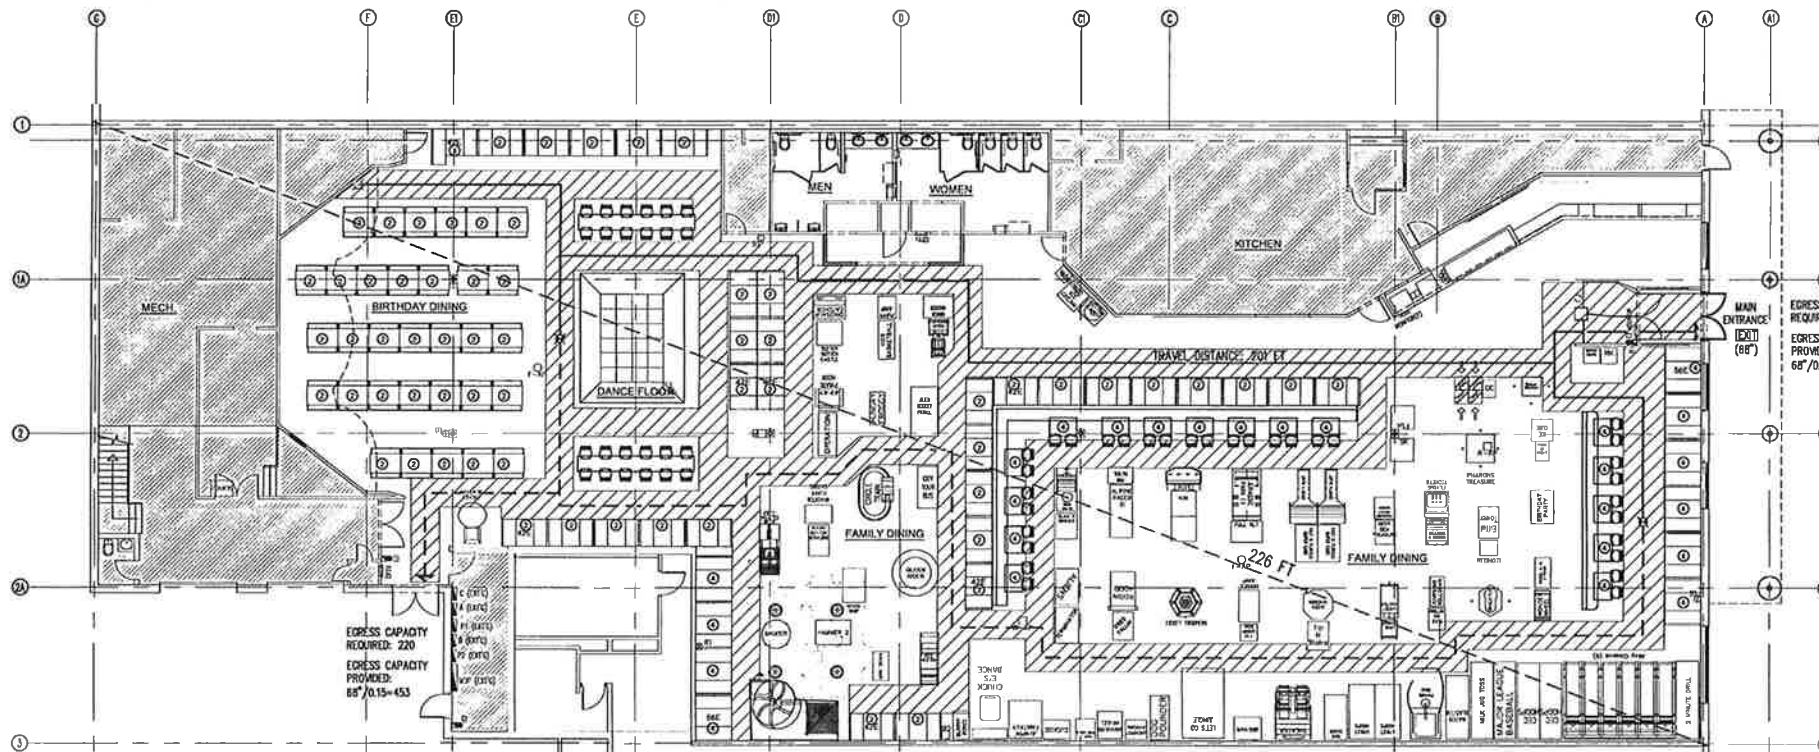

01 EGRESS PLAN

SCALE: 0 5 10

LEGEND

- PRIMARY ROUTE
- SECONDARY ROUTE
- ASSEMBLY LOT
- PARKING LOT

FAMILY DINING AREA:

A) UNCONCENTRATED GROSS AREA:	3,858 SQ. FT.
B) AREA COVERED BY GAMES:	1,606 SQ. FT.
C) UNCONCENTRATED NET AREA:	2,252 SQ. FT.
D) OCCUPANT LOAD FACTOR:	15 SQ. FT. / PERSON
E) UNCONCENTRATED AREA OCC. LOAD:	150 PEOPLE
F) FIXED SEATING COUNT (824"):	140 PEOPLE
G) FAMILY DINING OCCUPANCY LOAD:	290 PEOPLE

DANCE FLOOR:	94 SQ FT/ 5 = 19 PEOPLE
BIRTHDAY DINING (OCCUPANCY BASED ON SEATING ONLY @ 24"):	116 PEOPLE
TOTAL SEATING:	140+116 = 256 PEOPLE

OCCUPANCY CALCULATIONS:

A) FAMILY DINING UNCONCENTRATED AREA:	3,858 SQ FT=1,606 SQ FT=2,252/15=150 PEOPLE
B) FAMILY DINING SEATING:	140 PEOPLE
C) DANCE FLOOR:	94 SQ FT/ 5 = 19 PEOPLE
D) BIRTHDAY DINING OCC. LOAD (BASED ON SEATING):	116 PEOPLE
E) KITCHEN:	1,592 SF/200 = 8 PEOPLE
F) MECHANICAL:	1,862 SF/300 = 6 PEOPLE

TOTAL OCCUPANCY = 439 PEOPLE



PERMIT
ISSUE SET
THIS IS A PERMIT ISSUE SET AS DEFINED BY CHUCK E. CHEESE'S AND PROCESS ESTABLISHED BY CEC ENTERTAINMENT, INC.

CHUCK E. CHEESE'S
1200 WALDRON #148, CENTRAL SHOPPING MALL
FORT SMITH, AR 72903
C.E.C. ENTERTAINMENT, INC.
1707 MARKET PLACE BLVD. SUITE 200
IRVING, TX 77063

PERMIT
ISSUE SET
THIS IS A PERMIT ISSUE SET AS DEFINED BY CHUCK E. CHEESE'S AND PROCESS ESTABLISHED BY CEC ENTERTAINMENT, INC.



DATE
07-09-2018

REVISIONS
07/31/18 ADD INDEX OF REVISIONS

PROJECT NUMBER
301-2018

SHEET
CS1.0

01 of 03

AND	ELECTRICAL	ELECTRICAL PANELBOARD	E.P.
7	ANGLE	ELEVATOR	ELEV.
8	AT	EDGE OF SLAB	E.O.S.
9	CHAMFER	EQUIPMENT	E.Q.
10	DIAMETER OR ROUND	EQUIPMENT	E.Q.
11	FOUND OR NUMBER	EQUIPMENT	E.Q.
12	PLATE	ESTIMATE	EST.
13	APPROX	ESTIMATED WATER COOLER	EST.W.
14	ANCHOR BOLT	EXHAUST	EXH.
15	ABOVE	EXHAUST	EXH.
16	AIR CONDITIONING	EXHAUST	EXH.
17	ACOUSTICAL	EXPANSION	EXP.
18	ACOUSTICAL CEILING TILE	EXTENSION	EXT.
19	AMERICAN NATIONAL	FACTORY FINISH	F.F.
SYMBOLS LEGEND

SECTION REFERENCES:

03 SECTION
SCALE OF PLAN, SCHEDULE, DETAIL, ETC.

SECTION REFERENCES:

DISCIPLINE
SHEET #
REFERENCE NO. OF SECTION
WALL SECTION
DISCIPLINE
SHEET #
REFERENCE NO. OF PLAN, SCHEDULE, DETAIL, ETC.

DETAIL REFERENCES:

DISCIPLINE
SHEET #
REFERENCE NO. OF SECTION
TO VIEW DETAIL
INDICATES DIRECTION

ELEVATION REFERENCES (SINGLE):

DISCIPLINE
SHEET #
REFERENCE NO. OF ELEVATION
AS INDICATED IN PLAN

ELEVATION REFERENCES (MULTIPLE):

DISCIPLINE
SHEET #
REFERENCE NO. OF ELEVATION
SHEET #

GENERAL REFERENCE:

DISCIPLINE
SHEET #
REFERENCE NO. OF SCHEDULE, DETAIL, ETC.

RELATIVE LEVEL:

DATUM OR BENCHMARK
LEVEL RELATIVE TO 0'-0"
EL. 100'-0"
10 IN. FLOOR
DESCRIPTION OF OBJECT AS INDICATED IN PLAN OR ELEVATION.
HEIGHT OF OBJECT RELATIVE TO DATUM OR BENCHMARK.

GRID REFERENCE BUBBLE:

9

GENERAL NOTE TAG:

12

SECTION NOTE TAG:

111

FINISH REFERENCE TAG:

PAINT REFERENCE NUMBER
REFER TO PAINT SCHEDULE

EQUIPMENT REFERENCE TAG:

EQUIPMENT
DISCIPLINE
EQUIPMENT REFERENCE #


BREAK LINE MARKER:

MATERIALS LEGEND

COMPACTED FILL OR SOIL
COMPACTED BACKFILL
DRAINAGE FILL
CONCRETE
BRICK
PLASTER OR STUCCO
GYPSUM WALL BOARD
BATT OR LOOSE FILL INSULATION
CONCRETE MASONRY UNIT
STEEL
FINISH WOOD
WOOD BLOCKING
FINISH WOOD
CORIAN
CEMENT BOARD
MAFUTE
ROOFING PROTECTION/
COVER BOARD
ROOFING INSULATION
EPS INSULATION/EFS
GLASS
CONCRETE MASONRY UNIT - ELEVATION
STEEL STUD PARTITION
WOOD STUD PARTITION
TILE
PLYWOOD

[illegible]

THESE DOCUMENTS ARE THE SOLE PROPERTY OF CEC ENTERTAINMENT, INC. ANY COPYING OR USE OF THESE DOCUMENTS FOR ANY PURPOSE OTHER THAN CONSTRUCTION OF THE PROJECT WITHOUT EXPRESSED WRITTEN PERMISSION OF THE ARCHITECT AND OWNER IS PROHIBITED.	
02 OF 03	
CS2.0	
SHEET	
PROJECT NUMBER 301-018	
REVISIONS	
DATE 07-09-2018	
8-3-18 APPROVED HAMIL NO. 1001 JAMES M. HAMIL ARCHITECT	
CHUCK E. CHEESES # 301 1200 WALDRON #148 CENTRAL SHOPPING MALL FORT SMITH, AR 72903 C. E. C. ENTERTAINMENT, INC. 1707 MARKET PLACE BLDG. SUITE 200 IRVING, TX. 75063	
ABBREVIATIONS AND GENERAL NOTES	
ISSUED BY CEC ENTERTAINMENT, INC. THIS IS A PERMIT ISSUE SET AS GRANTED BY ORDINANCES AND RULES PERMIT ISSUE SET	
ARCHITECTURE - PLANNING - DESIGN JAMES M. HAMIL, AIA 231 BEDFORD AVE. SUITE 108 BEDFORD, TX. 76021 817-554-6010	
	

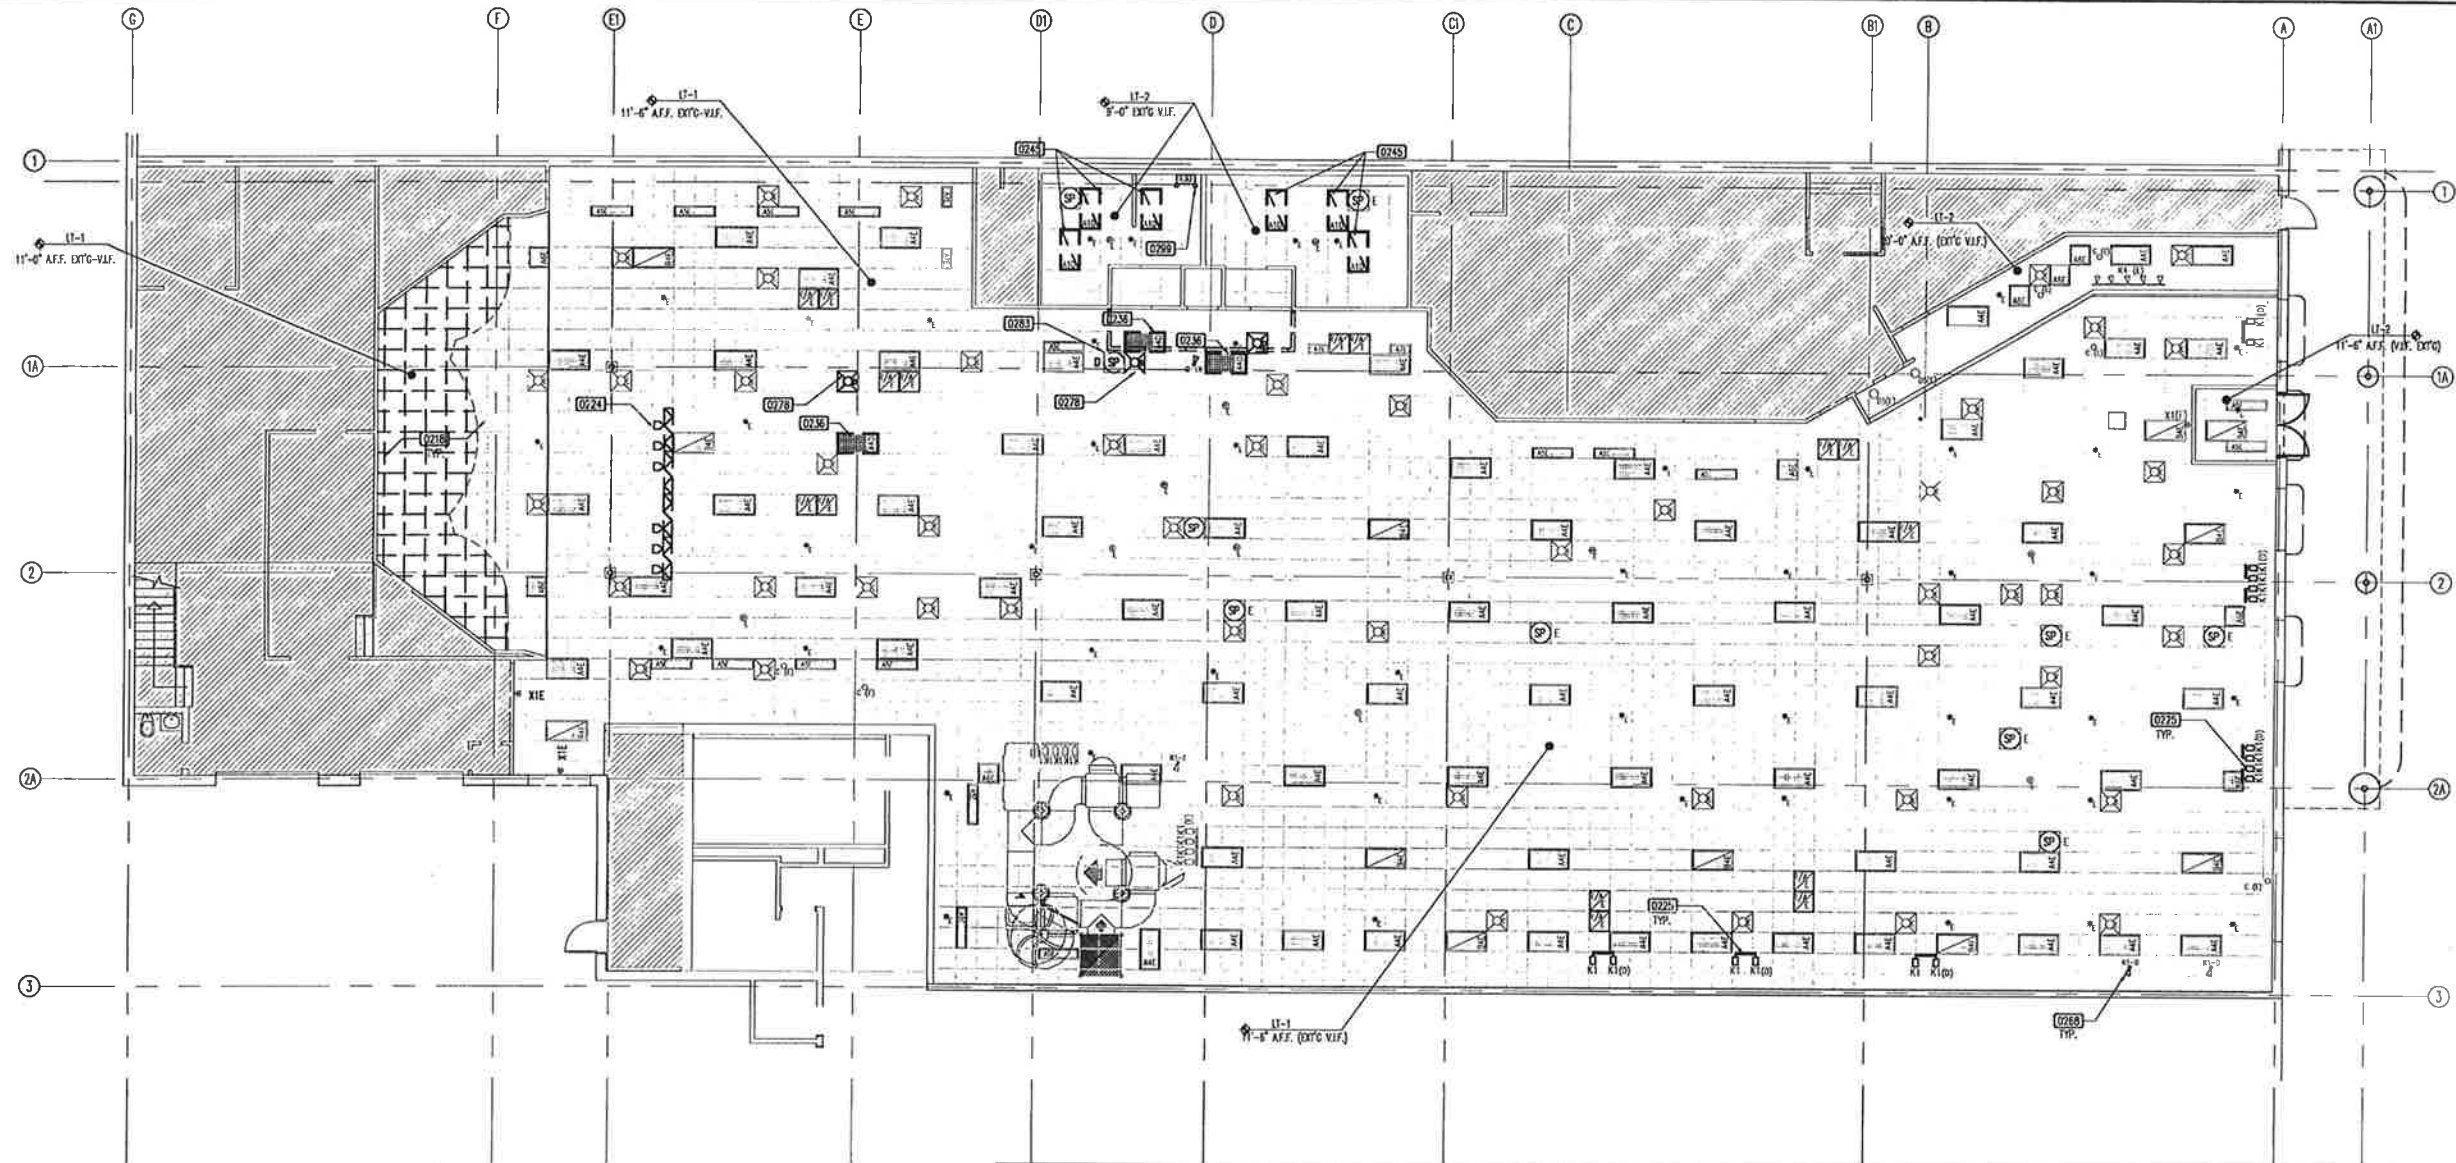

01 DEMO. REFLECTED CEILING PLAN
SCALE: 1/8" = 1'-0"



REFLECTED CEILING PLAN LEGEND

- 2'x4' LAY-IN ACOUSTIC TILE (LT-1)
- 2'x4' VINYL FACED LAY-IN ACOUSTIC TILE (LT-2)
- 2'x4' VINYL FACED LAY-IN ACOUSTIC TILE, PAINTED (LT-3)
- NO WORK AREA
- SUPPLY AIR GRILLE
- RETURN AIR GRILLE
- TRANSFER AIR GRILLE
- EXISTING SUPPLY AIR GRILLE
- EXISTING RETURN AIR GRILLE
- 24" FLOURESCENT STRIP (1 BULB)
- 36" FLOURESCENT STRIP (2 BULBS)
- 48" FLOURESCENT STRIP (1 BULB)
- 2'x4' TROFFER PRISMATIC ACRYLIC LENS
- 2'x4' FLOURESCENT TROFFER WITH 3/4x3/4x1/2 SILVER STYRENE LENS
- 1' x 4' TROFFER, EXT'G V.I.F.
- 2' x 2' TROFFER, EXT'G V.I.F.
- 2' x 1' TROFFER, EXT'G V.I.F.
- 2'x4' FLOURESCENT TROFFER WITH 3/4x3/4x1/2 SILVER STYRENE LENS W/ BATTERY BACK-UP
- SHALLOW LENSED DOWNLIGHT WITH SPECULAR ALUMINUM
- SAME AS TYPE D4 EXCEPT WITH DIFFERENT LAMP
- EXIT SIGN
- CEILING MOUNT EMERGENCY LIGHT
- SPOT LIGHT WITH MONOPOINT MOUNT
- LIGHT TRACK (LENGTH AND NUMBER OF HEADS AS SHOWN ON DRAWING)
- LIGHT TRACK (LENGTH AS SHOWN)
- SMOKE DETECTOR
- SECURITY CAMERA
- SPRINKLER
- "E" - INDICATES "EXISTING TO REMAIN"
- "R" - INDICATES "EXISTING AS RELOCATED"
- "N" - INDICATES "NEW"
- "D" - INDICATES "DEMO/SAVE FOR RELOCATION PER PLANS"

RCP DEMOLITION NOTES

0000

- SECTION 2 - DEMOLITION/SITE WORK/REMOVAL
- 0218 REMOVE EXT'G CLG. TILE PREP FOR NEW WORK, REF. A3.0
 - 0224 REMOVE EXISTING SHOWROOM TRUSS AND ALL RELATED EQUIPMENT.
 - 0225 REMOVE EXISTING TRACK LIGHTS AS INDICATED, SAVE FOR RELOCATION.
 - 0236 REMOVE EXISTING 2'x4' TROFFER, SAVE FOR RELOCATION.
 - 0245 DEMO. EXISTING FLOURESCENT LIGHT FIXTURES IN RESTROOM, PREP FOR NEW WORK, REF. A3.0
 - 0268 REMOVE EXISTING MONO POINT SPOT LIGHT FIXTURE AND SAVE FOR RELOCATION, REF. A3.0
 - 0278 REMOVE EXT'G DIFFUSER AND SAVE FOR RELOCATION, REF. A3.0
 - 0283 C.C. TO IDENTIFY LAST RUN FOR SPEAKERS, REMOVE SPEAKERS METHODICALLY AND CONNECT LOOP TO AV. ROOM. COORDINATE SPEAKER REMOVAL WITH CEC, REF. SHEET A.V.0
 - 0289 REMOVE EXISTING EMERGENCY LIGHT AND SAVE FOR RELOCATION.

DEMO. RCP LEGEND


- DEMO/ MODIFY 2'x4' LAY-IN ACOUSTIC TILE
- 2'x4' TROFFER PRISMATIC ACRYLIC LENS
- SPEAKER (CEILING) (DEMO/RELOCATE)
- EXISTING 1'x4' LIGHT FIXTURE W/ ACRYLIC LENS (DEMO)
- EXISTING 2'x4' LIGHT FIXTURE W/ ACRYLIC LENS (DEMO)
- DAMAGED CEILING TILE



JAMES M. HAMILL, AIA
ARCHITECTURE - PLANNING - DESIGN
221 BEDFORD ROAD, SUITE 106
BEDFORD, TX 76022 817-384-6010

PERMIT
ISSUE SET
THIS IS A PERMIT ISSUE SET AS DEFINED
BY ORDINANCES AND PROVISIONS
ESTABLISHED BY CEC ENTERTAINMENT, INC.

CHUCK E. CHEESE'S
301
1200 WALDRON #148, CENTRAL SHOPPING MALL
FORT SMITH, AR 72903
C.E.C. ENTERTAINMENT, INC.
107 MARKET PLACE BLVD, SUITE 200
IRVING, TX 75063
DEMOLITION RCP

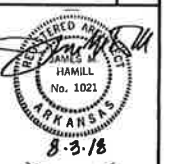


DATE
07-09-2018

REVISIONS:

NO.	DESCRIPTION

PROJECT NUMBER
301-2018
SHEET
D1.1
01 OF 02

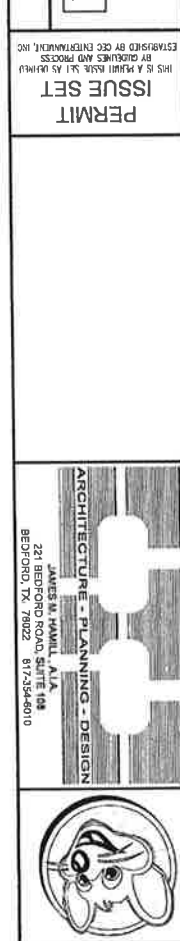[illegible][illegible]




JAMES M. HAMILL, AIA
221 BEDFORD ROAD, SUITE 108
BEDFORD, TX 76022 817-354-6010

ARCHITECTURE - PLANNING - DESIGN

PERMIT
ISSUE SET
THIS IS A PERMIT ISSUE SET AS OBTAINED
BY CEC ENTERTAINMENT, INC.
ESTABLISHED BY CEC ENTERTAINMENT, INC.


CHUCK E. CHEESE'S
1200 WALDRON #148, CENTRAL SHOPPING MALL
FORT SMITH, AR 72803
C.E.C. ENTERTAINMENT, INC.
1707 MARKET PLACE BLVD, SUITE 200
IRVING, TX 75063

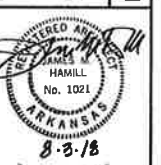

DATE
07-09-2018

REVISIONS

PROJECT NUMBER
301-2018
SHEET
A1.2
OF 14

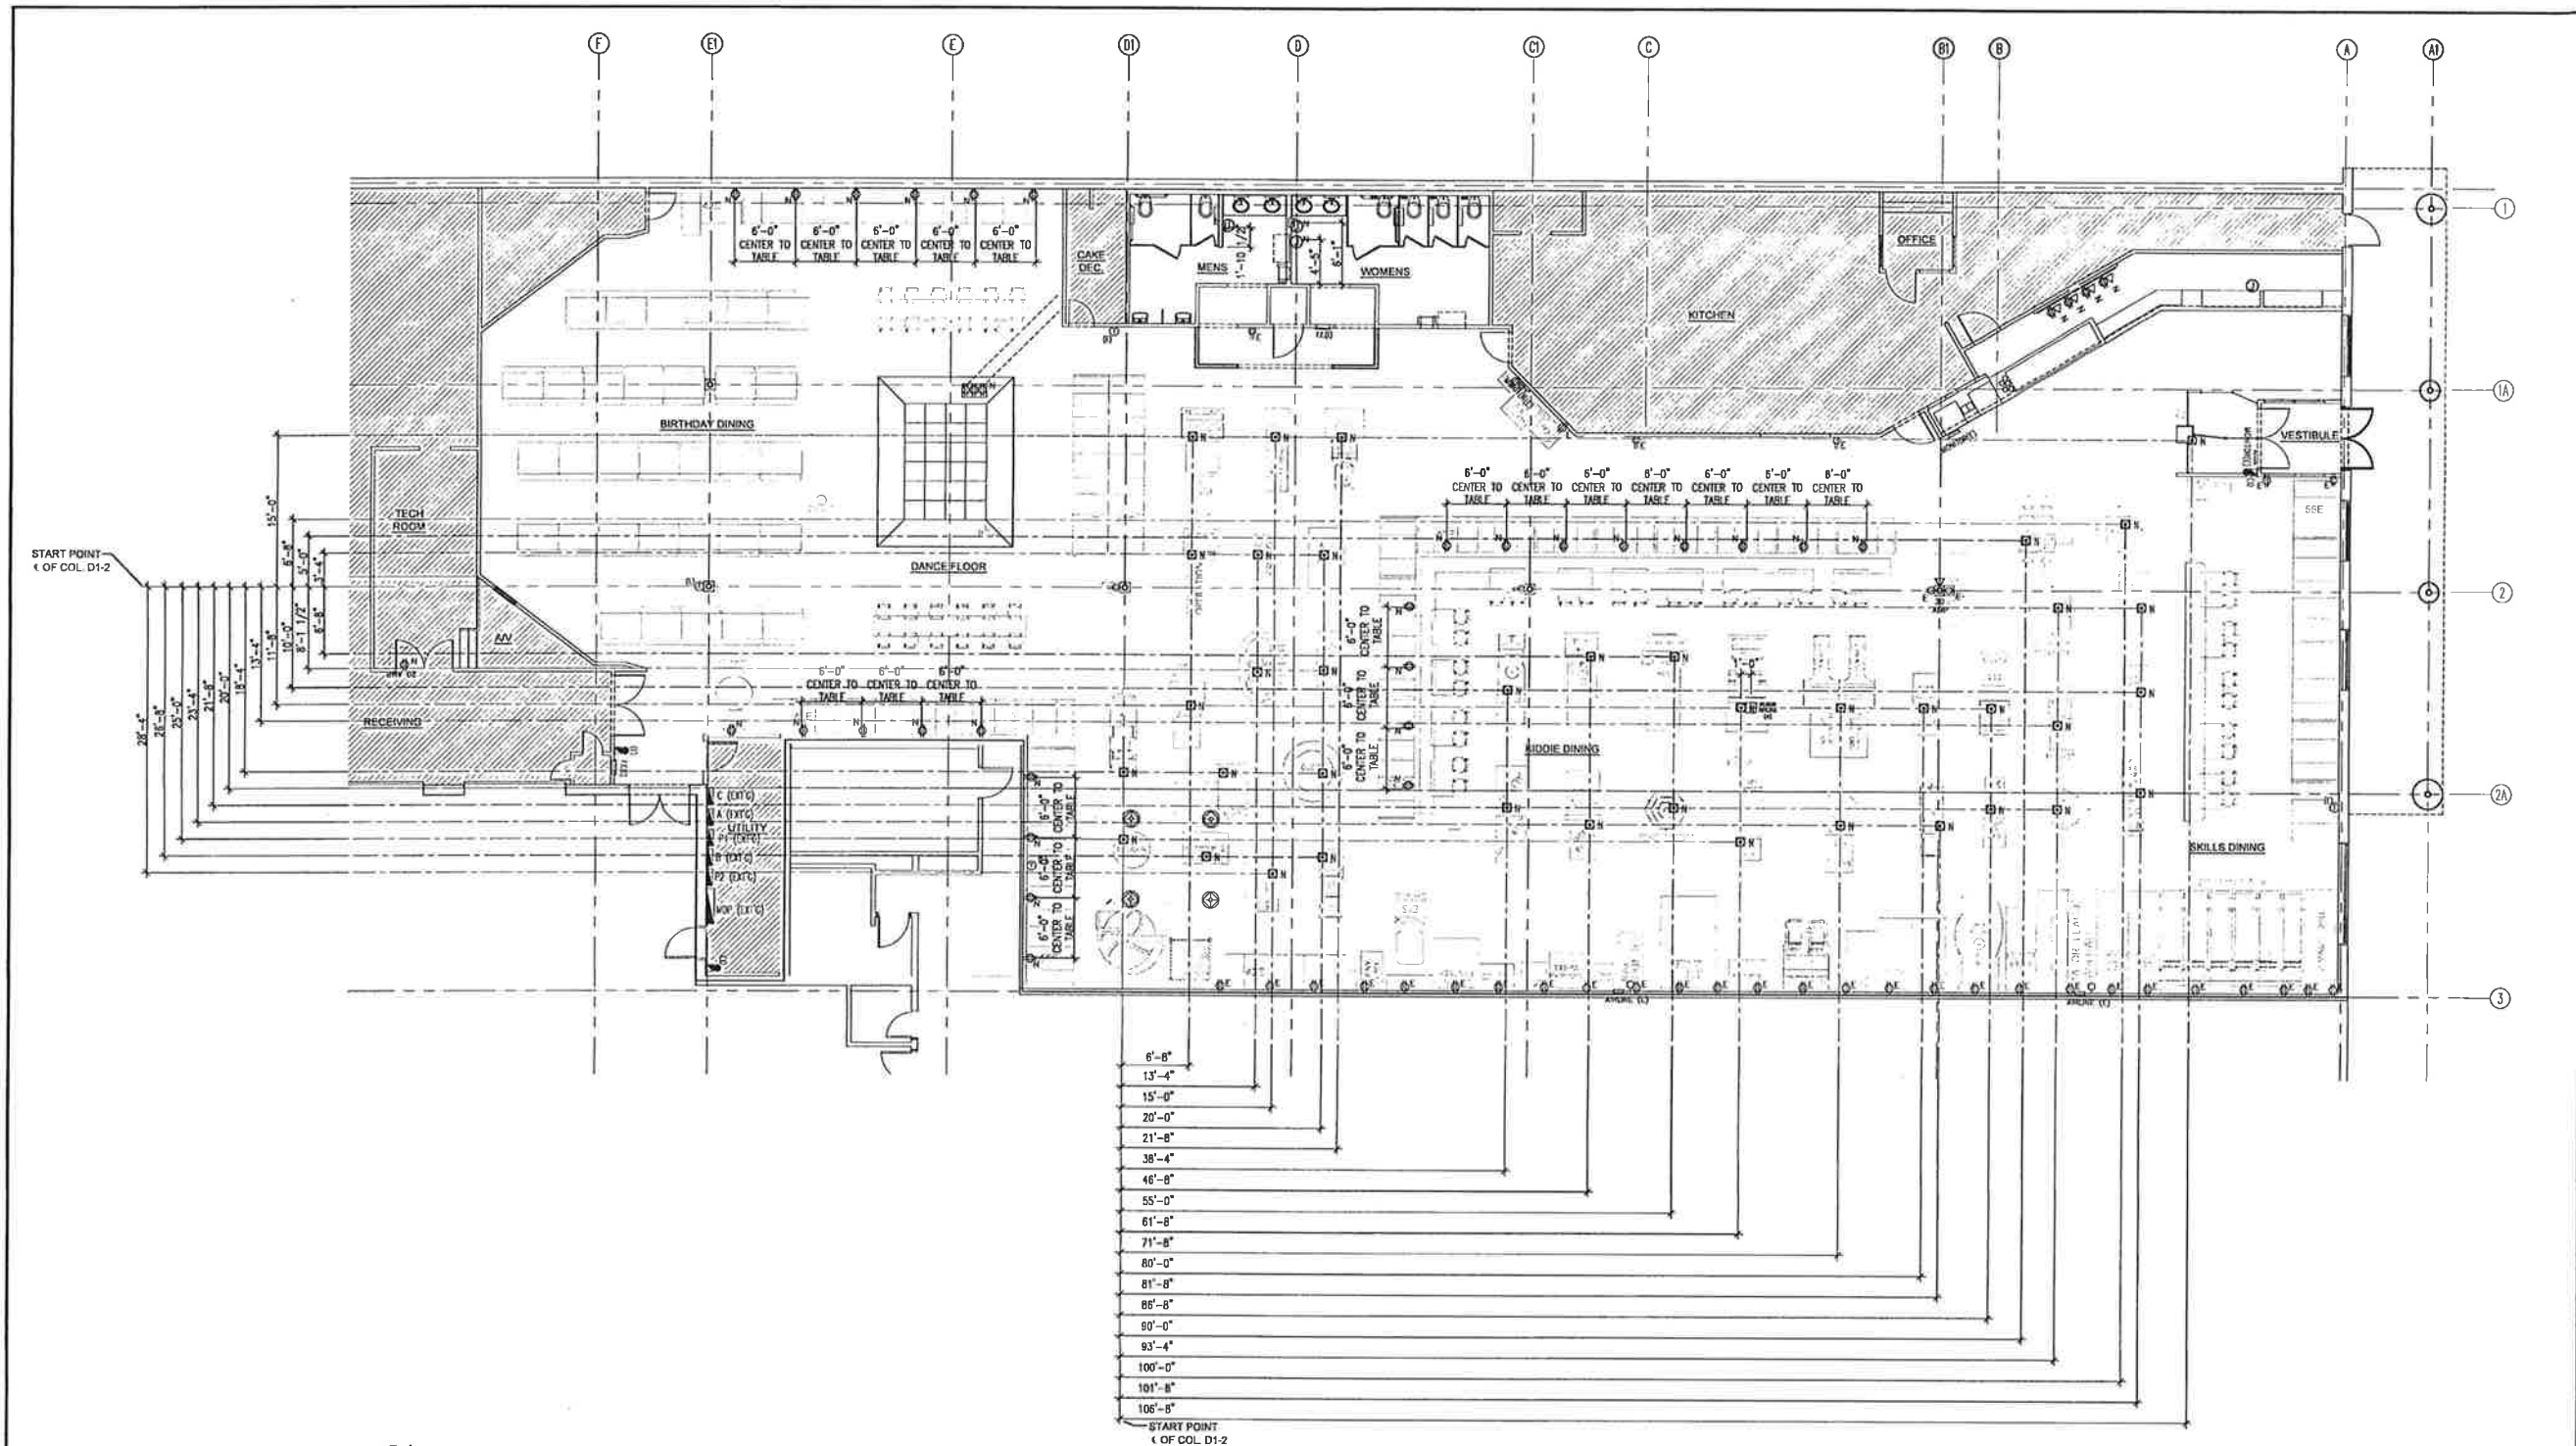

01 DIM. OUTLET PLAN
SCALE: 1/8" = 1'-0"



FLOOR FINISH PLAN NOTES

- CON SURFACE MOUNTED FLATWIRE DUPLEX RECEPTACLE
- N 20 AMP SURFACE MOUNTED FLATWIRE QUAD RECEPTACLE-DEDICATED CIRCUIT FOR EACH DUPLEX
- SURFACE MOUNTED FLATWIRE DATA DROP WITH CAT 5e CABLE
- 3 CONDUCTOR FLATWIRE BRANCH CIRCUIT
- 5 CONDUCTOR FLATWIRE BRANCH CIRCUIT (1 SPARE CONDUCTOR)
- CAT 5e FLATWIRE DATA/ TELEPHONE DROP
- FULLY RECESSED WALL MOUNTED FLATWIRE TRANSITION BOX
- 20 AMP POWER SUPPLY
- WALL MOUNTED AIRLINE SUPPLY LOCATED IN RECESSED BOX W/ 1/2" BALL VALVE
- WALL MOUNTED AIRLINE SUPPLY W/ 1/2" BALL VALVE



FLOOR MOUNTED AIRLINE / POWER SUPPLY IN RECESSED FLOOR BOX



WALL MOUNTED POWER SUPPLY UNIT FOR EQUIPMENT



FLOOR MOUNT DUPLEX POWER OUTLET



WALL MOUNT DUPLEX POWER OUTLET 18" A.F.F. UNLESS NOTED OTHERWISE



WALL MOUNT QUADPLEX POWER OUTLET 18" A.F.F. UNLESS NOTED OTHERWISE



PHONE JACK, FLOOR OR WALL 18" A.F.F.






JUNCTION BOX MOUNTED WHERE INDICATED

N = NEW ITEM

FLOOR FINISH PLAN NOTES

- ALL REPAIR AND PATCH WORK AFTER INSTALLATION SHALL MATCH ADJACENT SURFACES AND HAVE NO VISIBLE SEAMS.
- NEW ELECTRICAL ITEMS ARE SHOWN IN BOLD GRAPHICS ON PLAN(S).
- INSTALL NEW FLOOR POWER, PHONE AND AIR OUTLETS AS DETERMINED BY GAMES. AFTER GAMES INSTALL IS COMPLETE, REPLACE ANY EXPOSED/BROKEN FLOOR OUTLET COVERS. G.G. TO VERIFY THAT ALL FLOOR OUTLETS HAVE BRASS COVERS.

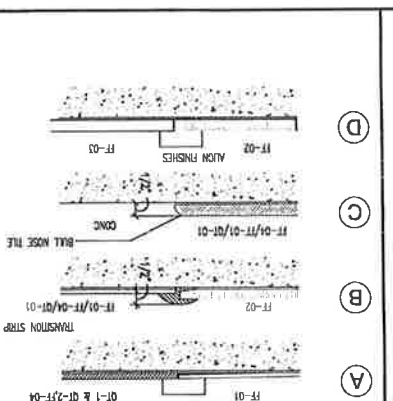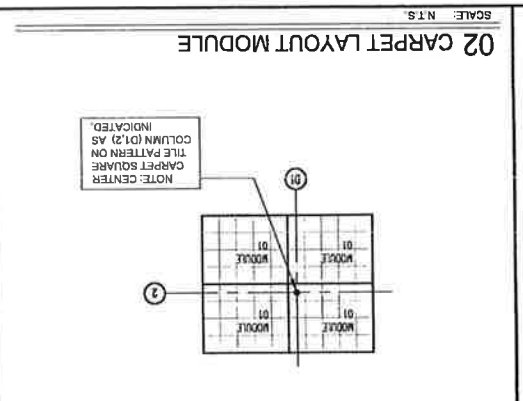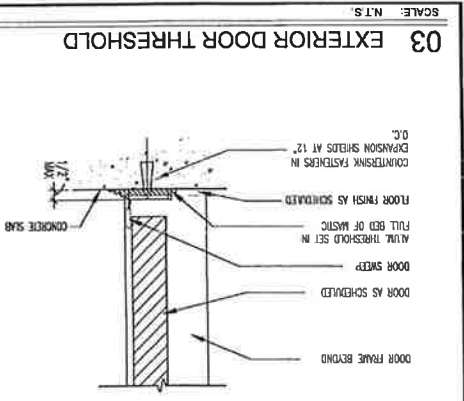

FLOOR FINISH LEGEND

FT-01 (Light w/wooden)	PRODUCT: INTERLOCKING FLEXIBLOCK CROSS SIZE: 8"x24"
FT-02 (Carpet tile, company entrance)	PRODUCT: SPARKLING SOCCA SOCCA
FT-03 (Style SR 889, 10485 ONK CARPET TILE)	PRODUCT: INTERLOCKING HIGH TRAFFIC ENTRANCE CARPET TILE

FLOOR FINISH PLAN NOTES

SECTION 3 FINISHES







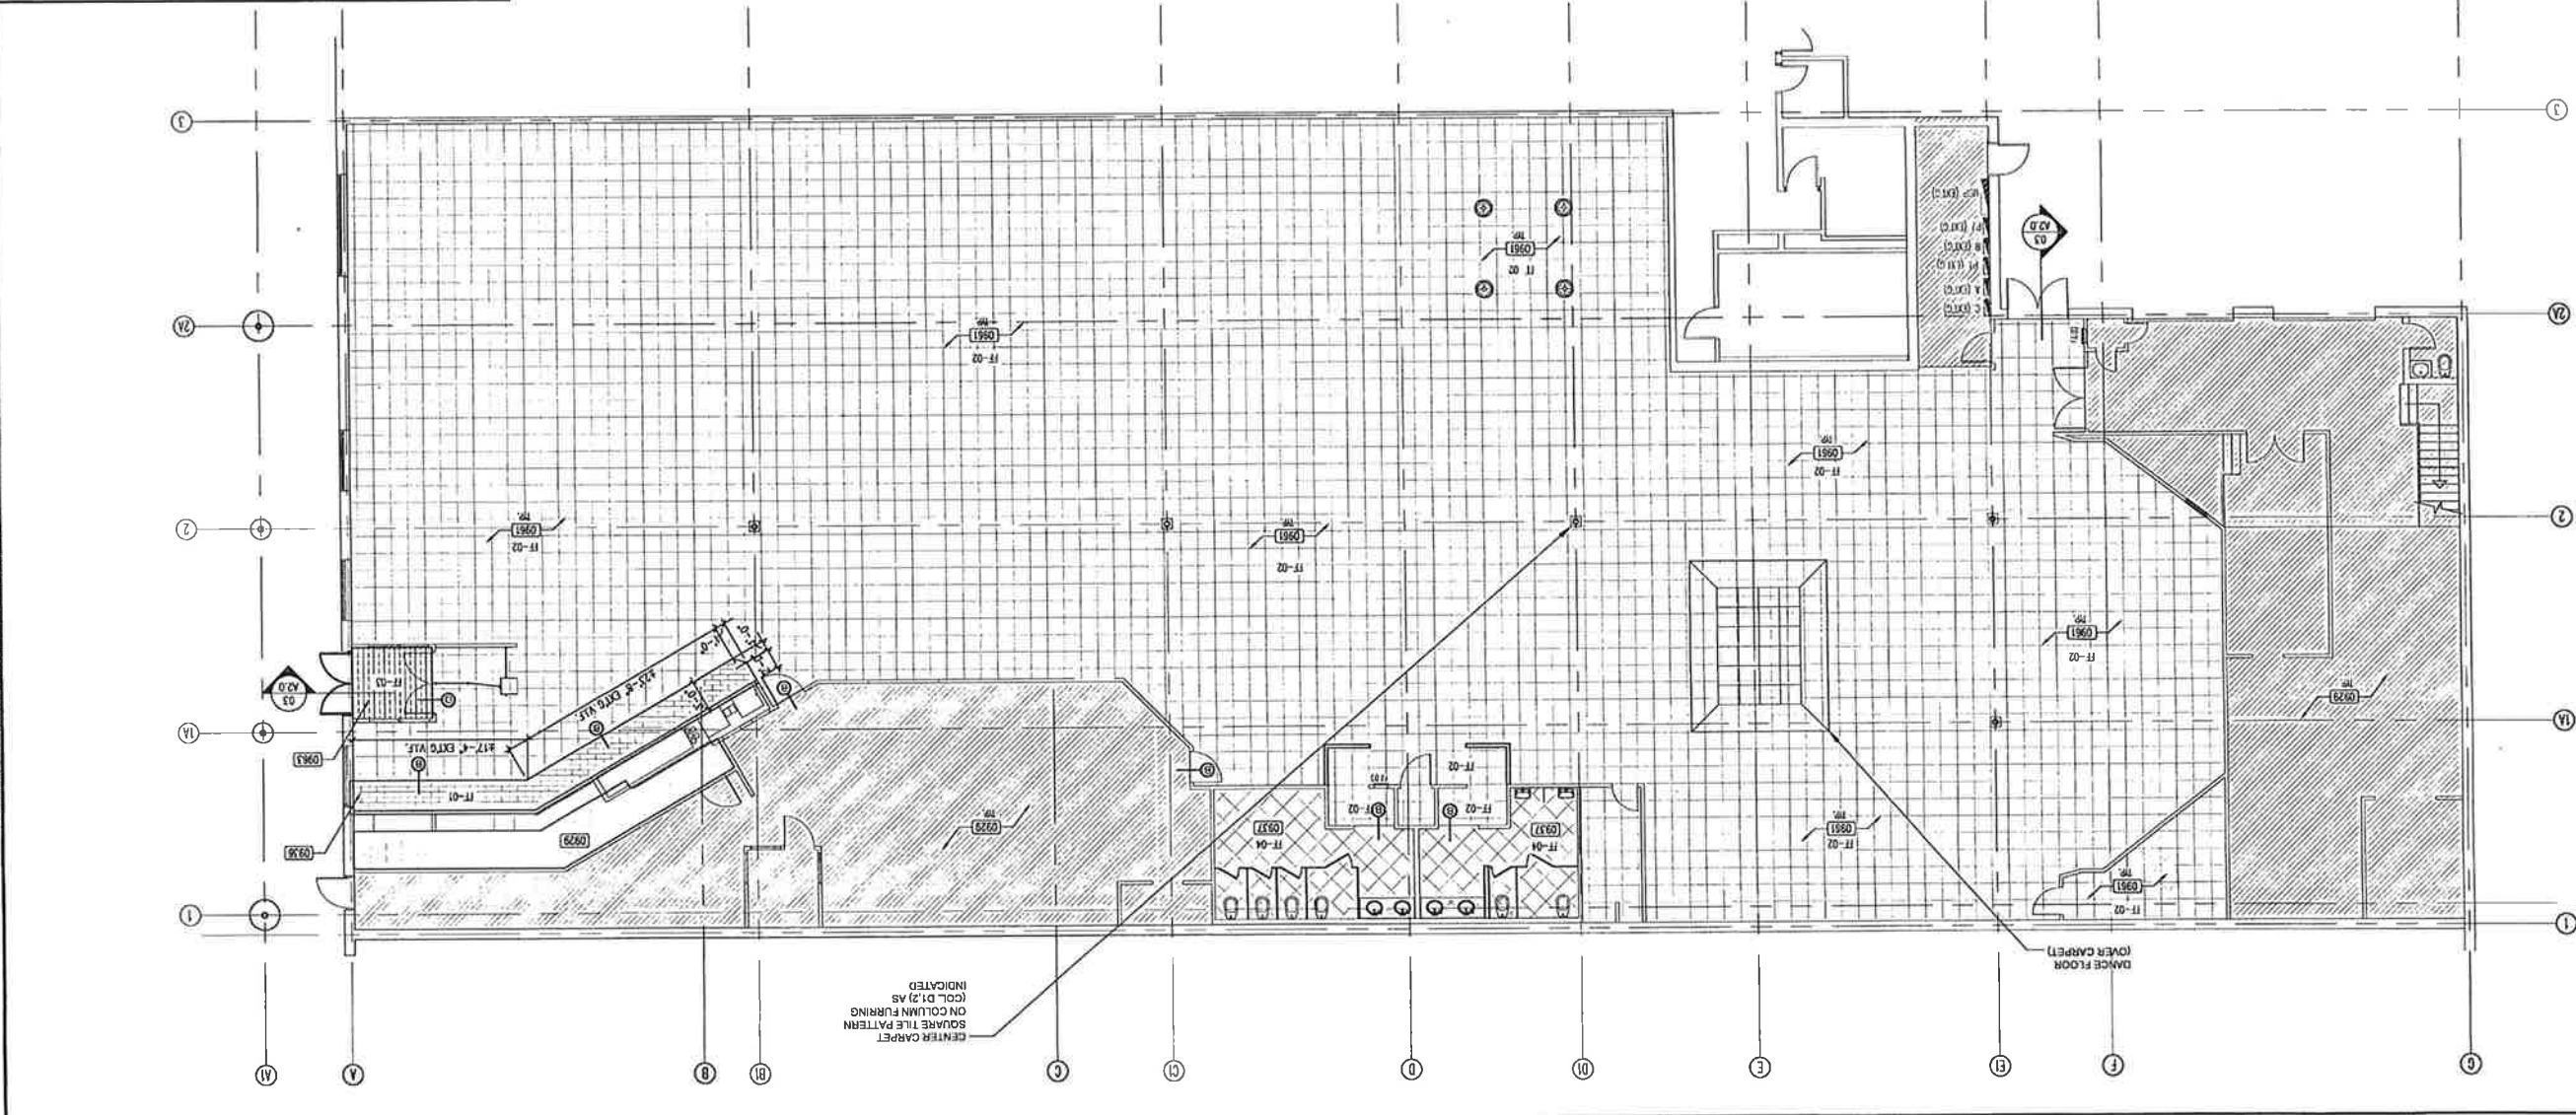

THIS DOCUMENTS ARE THE SOLE PROPERTY OF CEC ENTERTAINMENT, INC. ANY COPYING OR USE OF THESE DOCUMENTS FOR ANY PURPOSE OTHER THAN CONSTRUCTION OF THIS PROJECT WITHOUT EXPRESSED WRITTEN PERMISSION OF THE ARCHITECT AND OWNER IS PROHIBITED.

CHUCK E. CHEESES #301

1200 WALDRON #48, CENTRAL SHOPPING MALL
FORT SMITH, AR 72803

C.E.C. ENTERTAINMENT, INC.
1707 MARKET PLACE BLVD SUITE 200
IRVING, TX, 75063

FLOOR FINISH PLAN

PERMIT ISSUE SET

ARCHITECTURE - PLANNING - DESIGN




ARCHITECTURE - PLANNING - DESIGN
JAMES M. HAMIL, AIA
221 BEDFORD ROAD, SUITE 108
BEDFORD, TX 76022 817-354-8010

THESE DOCUMENTS ARE THE SOLE PROPERTY OF CEC ENTERTAINMENT, INC. ANY COPYING OR USE OF THESE DOCUMENTS FOR ANY PURPOSE OTHER THAN CONSTRUCTION OF THIS PROJECT WITHOUT EXPRESSED WRITTEN PERMISSION OF THE ARCHITECT AND OWNER IS PROHIBITED.

PERMIT ISSUE SET

THIS IS A PERMIT ISSUE SET AS DEFINED
BY CADD STANDARDS AND PROCESS
ESTABLISHED BY CEC ENTERTAINMENT, INC.

301
CHUCK E. CHEESES
1200 WALDRON #148, CENTRAL SHOPPING MALL
FORT SMITH, AR 72903
C.E.C. ENTERTAINMENT, INC.
1707 MARKET PLACE BLVD. SUITE 200
IRVING, TX 75063

FORT SMITH, AR

WALL FINISH PLAN




DATE
07-09-2018

REVISIONS

PROJECT NUMBER
301-2018

SHEET
A2.1
OF 14

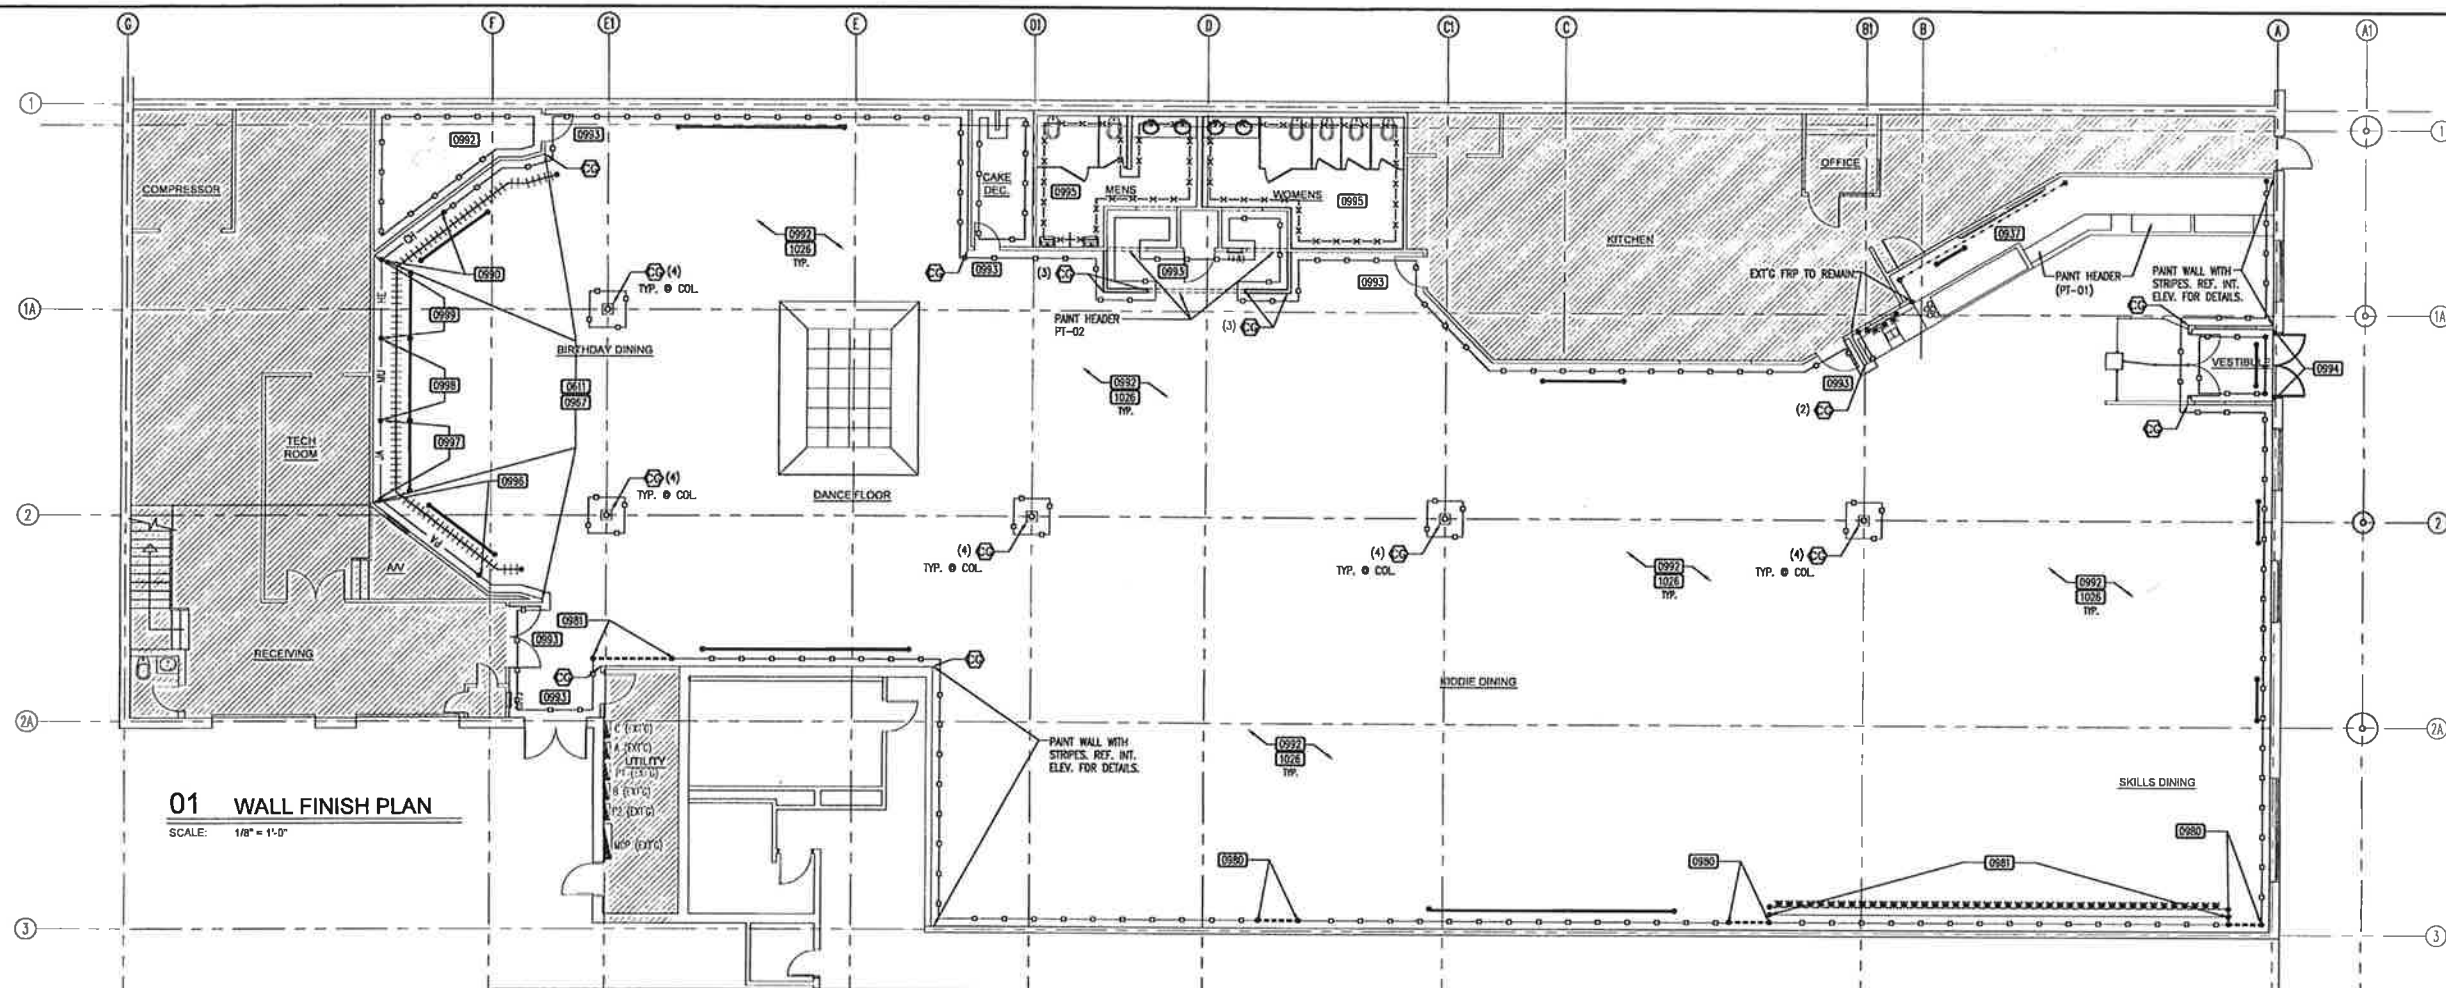

WALL FINISH PLAN NOTES

0000

SECTION 5 - WOOD & PLASTICS

0611 INSTALL NEW "MORNING HAZE" VM-1, MARLITE AND BASE AS INDICATED. REF. DETAIL 04/A7.4.

SECTION 9 - FINISHES

- 0937 SUPPLY AND INSTALL NEW WALL TILE @ MENU BOARD
0967 INSTALL NEW CHAIR RAIL TO MATCH EXISTING HEIGHT.
0980 PATCH/PRIME/TEXTURE AS REQUIRED TO MATCH EXISTING AND PAINT WALL ABV. WINDOW AS INDICATED "ASHWOOD MOSS" (PT-03). REF. INTERIOR ELEVATIONS FOR PRECISE DIMENSIONS
0981 PATCH/PRIME/TEXTURE AS REQUIRED TO MATCH EXISTING AND PAINT WALL ABV. COUNTER AS INDICATED "ALABASTER" (PT-01). REF. INTERIOR ELEVATIONS FOR PRECISE DIMENSIONS.
0990 PATCH/PRIME/TEXTURE AS REQUIRED TO MATCH EXISTING AND PAINT UPPER WALLS. (PT-18). INSTALL CHUCK E. CHARACTER.
0992 PATCH/PRIME/TEXTURE AS REQUIRED TO MATCH EXISTING AND PAINT UPPER WALLS THROUGHOUT, UNLESS NOTED OTHERWISE, INCLUDING ALL INTERIOR EXIT FIRE DOORS & FRAMES, "BALBOA MIST" (PT-02).

- 0993 PREPARE SURFACE AS REQUIRED AND PAINT INTERIOR FRAMES AT DOORS, "BALBOA MIST" (PT-02).
0994 PATCH/PRIME/TEXTURE AS REQUIRED TO MATCH EXISTING AND PAINT UPPER WALLS WHERE INDICATED "SHADES OF SPRING" (PT-12).
0995 PATCH/PRIME/TEXTURE AS REQUIRED. PAINT WALL ABV. NEW CERAMIC TILE WT-05/WT-06 "LATE" (P-10). REF. SHEET A8.2.
0996 PATCH/PRIME/TEXTURE AS REQUIRED TO MATCH EXISTING AND PAINT UPPER WALLS. (PT-14). INSTALL PASQUALLY CHARACTER.
0997 PATCH/PRIME/TEXTURE AS REQUIRED TO MATCH EXISTING AND PAINT UPPER WALLS. (PT-15). INSTALL JASPER CHARACTER.
0998 PATCH/PRIME/TEXTURE AS REQUIRED TO MATCH EXISTING AND PAINT UPPER WALLS WHERE INDICATED (PT-16). INSTALL MUNCH CHARACTER.
0999 PATCH/PRIME/TEXTURE AS REQUIRED TO MATCH EXISTING AND PAINT UPPER WALLS WHERE INDICATED (PT-17). INSTALL HELIX CHARACTER.

SECTION 10 - SPECIALTIES

1026 PROVIDE AND INSTALL CORNER GUARDS AS INDICATED.

WALL FINISH LEGEND

- FINISH TRANSITION
FRP-01
FRP-02
ACRYLIC DECOR
VINYL/ FCD LETTERS
WALL TILE - (WT-02)
WALL TILE - (WT-03)
WALL TILE - (WT-04)
SLAT WALL - (SW-01)
PAINT WALL (PT-01) ABV. WAINSCOT & CHAIR RAIL UNLESS INDICATED OTHERWISE.
PAINT WALL (PT-02) ABV. WAINSCOT & CHAIR RAIL UNLESS INDICATED OTHERWISE.
PAINT WALL (PT-03) ABOVE WAINSCOT & CHAIR RAIL UNLESS INDICATED OTHERWISE.
PAINT WALL (PT-06)
PAINT (PT-10) ABOVE WALL TILE (WT-05/06)
PAINT WALL - (PT-12)

- PA PAINT WALL (PT-14) ABV. WAINSCOT & CHAIR RAIL UNLESS INDICATED OTHERWISE.
JA PAINT WALL (PT-15) ABV. WAINSCOT & CHAIR RAIL UNLESS INDICATED OTHERWISE.
MU PAINT WALL (PT-16) ABV. WAINSCOT & CHAIR RAIL UNLESS INDICATED OTHERWISE.
HE PAINT WALL (PT-17) ABV. WAINSCOT & CHAIR RAIL UNLESS INDICATED OTHERWISE.
CH PAINT WALL (PT-18) ABV. WAINSCOT & CHAIR RAIL UNLESS INDICATED OTHERWISE.
WAINSCOT MARLITE (WM-01)
PLASTIC CORNER GUARDS. SEE DETAIL 17/A7.3
E.S. HOR. EACH SIDE OF HEADER

WALL FINISH PLAN NOTES

1. PAINT FINISH: ALL PAINTED WOOD TO HAVE SEMI-GLOSS FINISH. ALL DRYWALL TO HAVE SEMI-GLOSS FINISH (UNO). ALL PAINTED METAL SURFACES TO HAVE SEMI-GLOSS FINISH.
2. PAINT SPECIFICATIONS: FOR INTERIOR SHOULD BE CONSISTENT WITH ALL STORES. EXTERIOR PAINTS MAY VARY IN CASE OF SHIPPING CENTER IN-LINE LEASE SPACES. FOR A LIST OF QUALIFIED PAINTERS IN YOUR AREA CONTACT CEC MAINTENANCE. (PLEASE NOTE ALL FORMULAS ARE FOR ONE GALLON PAINT).
3. SHERWIN WILLIAMS PRODUCTS: ALL SW PRODUCTS LISTED ARE AVAILABLE THRU SHERWIN WILLIAMS NATIONAL ACCOUNT MANAGER, BRINT HUCKLEBERRY (214-553-3940 - OFFICE), DFW PC ARCHITECTURAL PRODUCTS REP. MARK GROUND (STORE 214-821-9400, 214-632-2847 VM).
4. PT-01 ALABASTER OC 128 - BENJAMIN MOORE, EGGSHELL FINISH. USED ON UPPER WALLS. DRYWALL PRIMER - SW PREPRITE 200 LATEX WALL PRIMER, B20W200. DRYWALL PAINT - SW PRIMER 200 INTERIOR LATEX SATIN ENAMEL (TWO COATS).
5. PT-02 BALBOA MIST OC 22 - BENJAMIN MOORE, SATIN FINISH. USED ON UPPER WALLS, FIRE EXIT DOORS AND FRAMES. DRYWALL PRIMER - SW PREPRITE 200 LATEX WALL PRIMER, B20W200. DRYWALL PAINT - SW PRIMER 200 INTERIOR LATEX SEMI-GLOSS ENAMEL (TWO COATS).
6. PT-03A CRYSTAL CLOUD 1550 - BENJAMIN MOORE, SUEDE FINISH. USED ON WALL DIAGONAL STRIPES. DRYWALL PRIMER - SW PREPRITE 200 LATEX WALL PRIMER, B20W200. DRYWALL PAINT - SW PRIMER 200 INTERIOR LATEX SEMI-GLOSS ENAMEL (TWO COATS).
7. PT-03B LA PALOMA CRY 1551 - BENJAMIN MOORE, SUEDE FINISH. USED ON WALL DIAGONAL STRIPES. DRYWALL PRIMER - SW PREPRITE 200 LATEX WALL PRIMER, B20W200. DRYWALL PAINT - SW PRIMER 200 INTERIOR LATEX SEMI-GLOSS ENAMEL (TWO COATS).


8. PT-03C RIVER REFLECTIONS 1552 - BENJAMIN MOORE, SUEDE FINISH. USED ON WALL DIAGONAL STRIPES. DRYWALL PRIMER - SW PREPRITE 200 LATEX WALL PRIMER, B20W200. DRYWALL PAINT - SW PRIMER 200 INTERIOR LATEX SEMI-GLOSS ENAMEL (TWO COATS).
9. PT-03A ASHWOOD MOSS 1484 - BENJAMIN MOORE, SATIN FINISH. USED ON UPPER WALLS. DRYWALL PRIMER - SW PREPRITE 200 LATEX WALL PRIMER, B20W200. DRYWALL PAINT - SW INTERIOR LATEX SATIN ENAMEL (TWO COATS).
10. PT-04 MUNCH DOLLAR RED 2003 - BENJAMIN MOORE, SW KEN KROMER UNIVERSAL PRIMER, B50Z SERIES. METAL PAINT - CUSTOM FORMULA: BASE - SW INDUSTRIAL ENAMEL SAFETY RED - B54938 TINTED TO THE FOLLOWING: 844 COLORANTS - 0V-40, OR-32, TW-16 THESE COLORANTS ARE 844 COLORANTS THAT ARE AVAILABLE AT SHERWIN-WILLIAMS COMMERCIAL STORES.
11. PT-05 EXTRA WHITE SW7008 - SHERWIN WILLIAMS. USED ON KITCHEN WALLS NOT TO RECEIVE FRP & SHELVING/KITCHEN DOORS/FRAMES. DRY WALL PRIMER - SW PREPRITE 200 LATEX WALL PRIMER, B20W200. DRY WALL PAINT - SW PRIMER 200 INTERIOR LATEX SEMI-GLOSS ENAMEL, B31W200 SERIES. (TWO COATS).
12. PT-10 LATE 5M105 - SHERWIN WILLIAMS, SEMI-GLOSS. USED ON UPPER RESTROOM WALLS. DRYWALL PRIMER - SW PREPRITE 200 LATEX WALL PRIMER, B20W200. DRYWALL PAINT - SW PRIMER 200 LATEX SEMI-GLOSS ENAMEL, B31W200 SERIES (TWO COATS).
13. PT-12 SHADES OF SPRING 537 - BENJAMIN MOORE, SATIN FINISH. DRYWALL PRIMER - SW PREPRITE 200 LATEX WALL PRIMER, B20W200. DRYWALL PAINT - SW INTERIOR LATEX SATIN ENAMEL (TWO COATS).
14. PT-14 OUTRAGEOUS GREEN 6022 - SHERWIN WILLIAMS, SATIN FINISH. DRYWALL PRIMER - SW PREPRITE 200 LATEX WALL PRIMER, B20W200. DRYWALL PAINT - SW INTERIOR LATEX SATIN ENAMEL (TWO COATS).
15. PT-15 PALM COAST TEAL 733 - BENJAMIN MOORE, SATIN FINISH. DRYWALL PRIMER - SW PREPRITE 200 LATEX WALL PRIMER, B20W200. DRYWALL PAINT - SW INTERIOR LATEX SATIN ENAMEL (TWO COATS).
16. PT-16 SCANDINAVIAN BLUE 2088-30 - BENJAMIN MOORE, SATIN FINISH. DRYWALL PRIMER - SW PREPRITE 200 LATEX WALL PRIMER, B20W200. DRYWALL PAINT - SW INTERIOR LATEX SATIN ENAMEL (TWO COATS).
17. PT-17 REAL RED 6868 - SHERWIN WILLIAMS, SATIN FINISH. DRYWALL PRIMER - SW PREPRITE 200 LATEX WALL PRIMER, B20W200. DRYWALL PAINT - SW INTERIOR LATEX SATIN ENAMEL (TWO COATS).
18. PT-18 GOLDEN MUSHNET 2019-20 - BENJAMIN MOORE, SATIN FINISH. DRYWALL PRIMER - SW PREPRITE 200 LATEX WALL PRIMER, B20W200. DRYWALL PAINT - SW INTERIOR LATEX SATIN ENAMEL (TWO COATS).
19. PT-19 DEEP OCEAN 2508-30 - BENJAMIN MOORE, SATIN FINISH. DRYWALL PRIMER - SW PREPRITE 200 LATEX WALL PRIMER, B20W200. DRYWALL PAINT - SW INTERIOR LATEX SATIN ENAMEL (TWO COATS).
20. PT-02 INTERIOR WOOD STAIN - SHERWIN WILLIAMS. USED ON CHAIR RAIL, SILLS & MISC. 1ST COAT - SHERWIN WILLIAMS SHER-WOOD WIPING STAIN, S64 SERIES. (CHERRY) S64 R6 CHERRY WITH 4 OZ. MAROON OXIDE/ PEGOL. 2ND COAT - SHERWIN WILLIAMS SHER-WOOD VINYL SEALER 187 F3. 3RD COAT - SHERWIN WILLIAMS SHER-WOOD CAB - ACRYLIC LACQUER, 157C15. 4TH COAT - SAME AS THIRD COAT.

WALL FINISH GENERAL NOTES

1. REFER TO DRAWING A9.2 FOR TOILET ROOM FINISH INFORMATION AND SPECIFICATIONS.
2. SEE DRAWINGS A5.0 FOR INTERIOR ELEVATIONS.
3. WALL TEXTURE - MEDIUM GRANGE PEEL.

02 TYPICAL CHAIR RAIL DETAIL

SCALE: 6" = 1'-0"

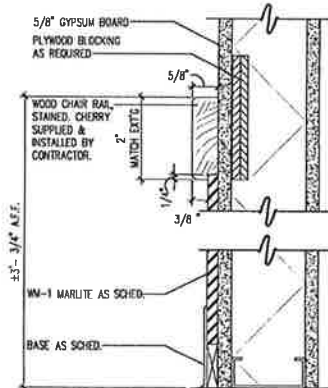

NOTE: (*) INDICATES FINAL PAIRSH SUBJECT TO CHANGE VERIFY SPEC. WITH DEC.

FINISH SCHEDULE				
SYMBOL	ITEM	SPECIFICATION & COLOR	DESCRIPTION/LOCATION	MANUFACTURER
EQ-01	TV MONITOR		USED AT CHARACTER WALL	MANAGER OF INSTALLATIONS: CONTACT: ANTHONY BARRON PH: (972) 258-4251
EQ-02	DANCE FLOOR		CEE 2.0 GOLD PACKAGE	
EQ-03	PRE-ORDER KIOSK		INSTALLED AT ORDER COUNTER	
EQ-04	PRODUCT PAYMENT	PRODUCT PAYMENTS 200.10, 100-FRAMELESS, SUSPENDED CABLE MOUNTED, DROP CEILING SYSTEM, SMOOTH CONNECTOR, 48"X56"X 3/8"	USED AT SHOWROOM	COMPANY-3 FORM CONTACT: BECKY WATKINS PHONE: 415 418 4399 EMAIL: becky.watkins@company-3-form.com
EQ-05	TV MONITOR		MONITORS AT STAGE OVERHEAD	MANAGER OF INSTALLATIONS: CONTACT: ANTHONY BARRON PH: (972) 258-4251
EXTERIOR FINISHES				
MT-01	METAL	COLOR: PRE FINISHED DARK BRONZE	CORPUS/ DOWN SPOUTS	
MT-02	METAL	PRODUCT: POWDERCOAT TO MATCH BUILDING WORK: 2003-10 MILLION DOLLAR RED	CANOPY	
ART PACK-LEGEND				

FN-08	DINING TABLE	PRODUCT: DINING TABLE EDGE: FACED EDGE FINISH: PL-02 SIZE: 42" X 28" BASE: MINOR BLACK BASE CROSS SHAPED	UPHOLSTERY STATE: PERUSION COLOR: GREEN SIZE: 54" X 30"	UN-01
FN-07	DINING TABLE	PRODUCT: DINING TABLE EDGE: FACED EDGE FINISH: PL-02 SIZE: 60" X 28" BASE: MINOR BLACK BASE CROSS SHAPED		FN-09
SHOONROOM LOOSE TABLE	DINING TABLE	PRODUCT: DINING TABLE EDGE: FACED EDGE FINISH: PL-02 SIZE: 60" X 24" BASE: MINOR BLACK CROSS SHAPED		FN-08
		PRODUCT: DINING TABLE EDGE: FACED EDGE FINISH: PL-02 SIZE: 42" X 30" BASE: MINOR BLACK CROSS SHAPED		SHOONROOM TABLE
PRODUCT: THE SHAMONY COLLECTION STUDO				

WISH SCHEDULE			
SYMBOL	ITEM	SPECIFICATION & COLOR	DESCRIPTION/LOCATION OF USE
SS-01	CORIAN	PRODUCT: CORIAN COLOR : 9991 BL - MIDNIGHT MELANGE THICKNESS : 1/2" EDGE: EASED EDGE, 1/4" ROUND	ORDER /SALAD/ BEV. BAR COUNTER COMPANY: WILSONART
SS-02	QUARTZ	PRODUCT: ONE COLOR: MORG WOLFEIN GRAY THICKNESS: 1" EDGE: EASED EDGE: 1/4" ROUND	ORDER /KITCHEN/ BEV. BAR COUNTER COMPANY: DALLIE CONTACT: ARVIN FISHER PHONE:415-5541957 EMAIL:arvin.fisher@dalie.com
SS-03	CORIAN	PRODUCT: CORIAN COLOR: DEEP NINK THICKNESS: 1" EDGE: EASED EDGE, 1/4" ROUND	PRICE DISPLAY BASE COMPANY: DUPONT CONTACT DAVE GREENING PHONE: 814 575 8700 EMAIL: dave.greening@dupont.com
SS-04	SOLID SURFACE	PRODUCT: S&W GABRIEL RIVESTONE 912885 EDGE: EASED EDGE, 1/4" ROUND	RESTROOM COUNTER & HAND DRESSER WALL COMPANY: WILSONART
MF-01	MOSAIC TILE	PART NUMBER: # 20137 USE: S&W CHURCH & CHESTER AVENUE 484120 MOVING: F&W MARBLE ADVANCE, L&E CALL TO WATCH FOR BEST COLOR. EDGE: TRIM MARBLE F&W LIGHT GRAY	COMPANY: MARBLE & MARBLE COMPANY CONTACT: JESSICA PHONE: 516 338 1111 EMAIL: jessica@marbleandmarble.com
FL-01	FORMICA LAMINATE	PRODUCT: 6307-50 BURST SAND	BEV. BAR COUNTER SIDE COMPANY: FORMICA

Pt-17	PANT	REAL FIB - 6668 - SATIN FINISH	INTERIOR - HOLLY WALT	COMPANY: SHERWIN WILLIAMS
Pt-18	PANT	GOLDEN MASCOT - 2018-20 - SATIN FINISH	INTERIOR - CHICK E WALL	COMPANY: SHERWIN WILLIAMS
Pt-19	PANT	DEEP OCEAN - 2608-30 - SATIN FINISH	INTERIOR - BEYAR	COMPANY: BEYKIN MOORE
Pt-20	PANT	MANATEE TAN	EXTERIOR - PLASTER	COMPANY: SHERWIN WILLIAMS
St-01	WOOD STAIN	MATCH INTERIOR OAK STAIN	CHAM PALE / WINDOW SIL / WALL	COMPANY: SHERWIN WILLIAMS
WALL COVER				
WA-01	MARBLE	PRODUCT: SOLID COLOR PLATE NUMBER: 1427 5448-32V SIZE: 1/4" BEVEL, 1800X1200 GROUT	INTERIOR - WAINSCOT	COMPANY: MARBLE A KIEZLE COMPANY CONTACT: MARBLE A KIEZLE EMAIL:
WT-01	-	PRODUCT: FESPA COLOR: SOFT SIZE:		
WT-02	CERAMIC WALL TILE	PRODUCT: FESPA COLOR: MARRAS OFR1, WHITE FINISH SIZE: 4.25" X 12.5" GROUT: LAMPORE 78 STERNO SILVER	BEV. BAR, WALL	COMPANY: WAZZO CONTACT: TAYAN FISCHEBOLD 415 554 1832, TAYAN.FISCHEBOLD@TILE.COM
WT-03	GLAZED CERAMIC WALL TILE	PRODUCT: FESPA		

FLOOR FINISH				
SYMBOL	ITEM	SPECIFICATION & COLOR	DESCRIPTION/LOCATION	MANUFACTURER
FF-01	PORCELAIN FLOOR TILE	PRODUCT: INTERCEMATIC PORCELAIN DIMENSIONS: SIZE: 6"x24" (OFFSET INSTAL FOR WOOD LOOK) GROUT: MAFI 11 "CHOCOLATE" COVE: DUEK-HK BROWN BY SCHLITZER SYSTEMS	PUBLIC AREA @ ROBERT BAY AREA KIDNEY/CLOAKS DINING AREA	COMPANY: INTERCEMATIC CONTACT: LOUI HANOS PHONE: 972 242 4405 EXT 4466
FF-02	CARPET TILE	PRODUCT: SYNODORATION COLOR LINE: 6695HBLKOK STYLE: 1240202500 SIZE: 50CM X 50CM 4MM BLUE GRASS	PUBLIC AREA LOU-HENKOK & BLUE GRASS	COMPANY: INTERACE CONTACT: JERRY ARNOLD PHONE: 415 515 9316 EMAIL: jerry.arnold@interace.com
FF-03	WALK-OFF CARPET TILE	PRODUCT: ICE BREAKER COLOR LINE: 105713 JET GRANT SIZE: 50CM X 50CM 105713 GRANT	ENTRY VESTIBULE	
FF-04	PORCELAIN FLOOR TILE	PRODUCT: PAVOT / GOLD WEINER SIZE: 20" X 20" (INSTAL DIAGONAL) GROUT: MAFI 11 "CHOCOLATE" COVE: DUEK-HK BROWN BY SCHLITZER SYSTEMS	RESTROOM FLOOR TILE	COMPANY: INTERCEMATIC CONTACT: LOUI HANOS PHONE: 972 242 4405 EXT 4466






JAMES M. HAMILL, AIA
221 BEDFORD ROAD, SUITE 108
BEDFORD, TX 76022 817-354-9010

ARCHITECTURE - PLANNING - DESIGN

PERMIT
ISSUE SET
THIS IS A PERMIT ISSUE SET AS DEFINED
BY GUIDELINES AND PROCESS
ESTABLISHED BY CCC ENTERTAINMENT, INC.


CHUCK E. CHEESE'S
#301
1200 WALDRON #148, CENTRAL SHOPPING MALL
FORT SMITH, AR 72803
C.E.C. ENTERTAINMENT, INC.
1707 MARKET PLACE BLVD. SUITE 200
IRVING, TX 75063

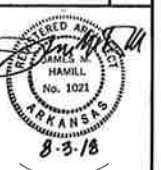

DATE
07-09-2018

REVISIONS
07/31/18 ADDED TRUSS DIM.

PROJECT NUMBER
301-2018
SHEET
A3.0
OF 14

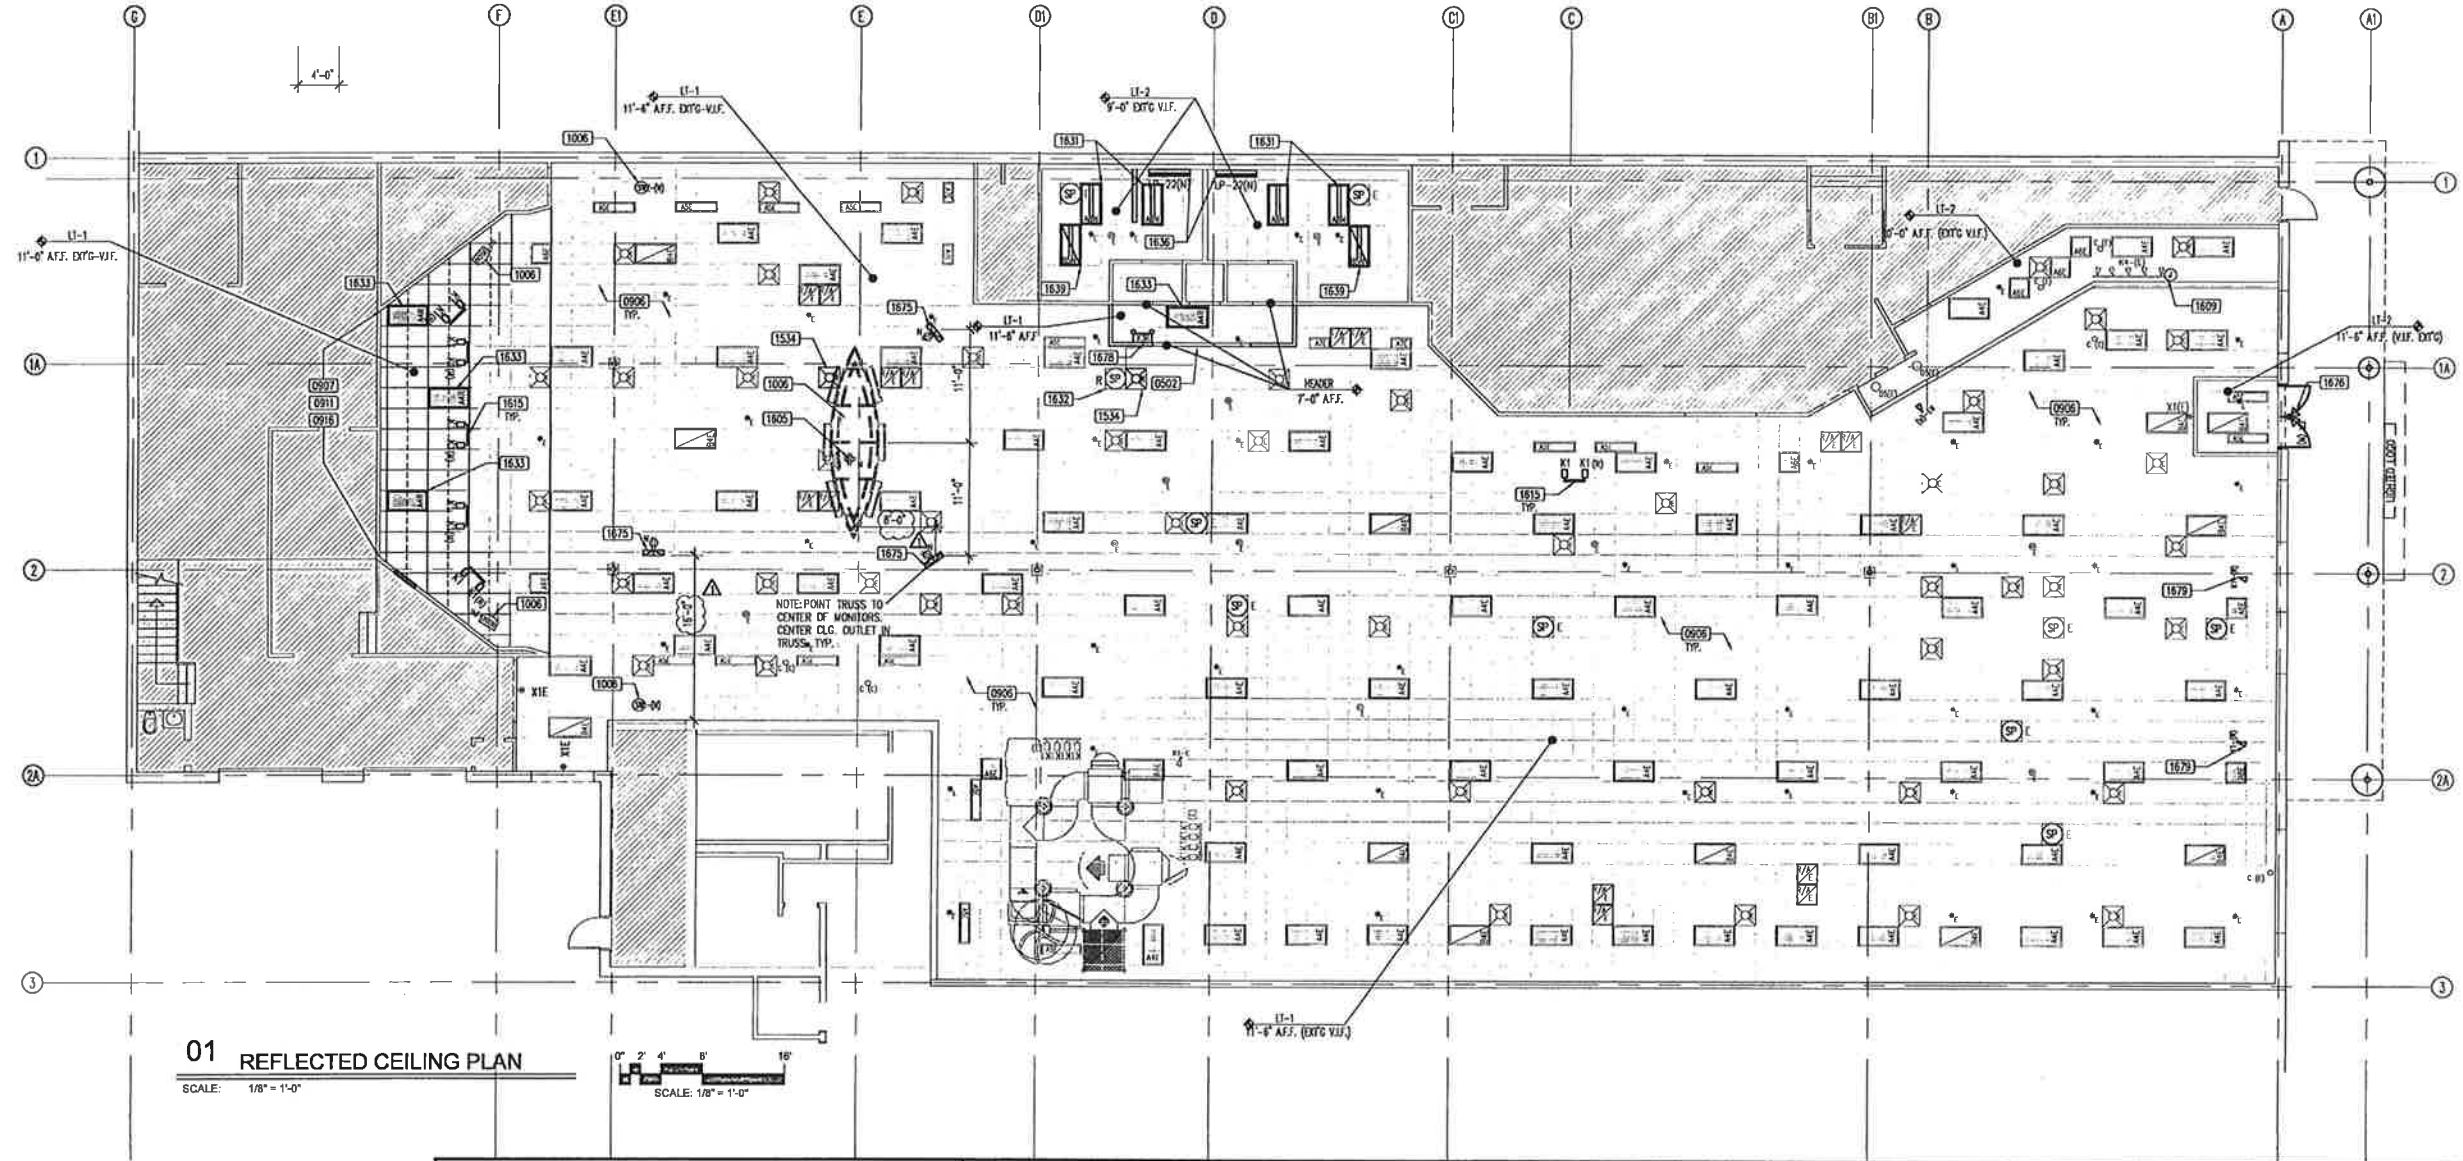

01 REFLECTED CEILING PLAN
SCALE: 1/8" = 1'-0"

RCP GENERAL NOTES

1. NO FIXTURES, GRILLES, SPEAKERS, SPRINKLER HEADS, ETC. SHALL TOUCH THE CEILING T'S OR SHADOW LINE; CENTER IN PANEL.
2. PAINT ALL GRILLES AND RECESSED SPEAKERS TO MATCH CEILING GRID.
3. ALL SPEAKER WIRE SHALL HOME RUN TO CONTROL ROOM RACK. REF. ELEC. DWGS. FOR CONNECTIONS.
4. EXIT SIGNAGE TO BE INSTALLED PER OSSC 1011.
5. CEILING GRID INSTALLATION SHALL BE PER SECTION 9.6 OF ASCE 7-02 AND CISCIA GUIDELINES FOR SEISMIC ZONES 3-4.
6. REFER TO DETAIL 06/A7.4 FOR TYPICAL LIGHT BRACING REQUIREMENTS.
7. G.C. TO FIELD VERIFY ALL EXISTING LIGHT AND MECHANICAL FIXTURES.
8. G.C. IS RESPONSIBLE FOR COORDINATION AND VERIFICATION OF POWER FOR SIGNAGE / AWNINGS PRIOR TO INSTALLATION.
9. ALL NON-RATED PARTITIONS TO TERMINATE 6" ABOVE FINISHED CEILING. SEE WALL TYPES, DWG. A1.0 FOR ADDITIONAL INFORMATION.
10. ACOUSTICAL CEILING GRID SHALL BE CENTERED IN ROOM U.N.O.
11. COORDINATE ALL MECHANICAL, ELECTRICAL AND FIRE PROTECTION SYSTEMS THAT ARE SUPPORTED BY INTERFACE W/ CEILING SYSTEMS.
12. ALL INSULATION WIRING AND OTHER CONSTRUCTION ITEMS SHALL BE NON-COMBUSTIBLE AND RATED AS REQUIRED BY CODE FOR WORK IN PLENUM SPACES WHERE INDICATED.

REFLECTED CLG. PLAN LEGEND

- | | | | | | |
|--|---|--|--|--|--|
| | 2x4 LAY-IN ACOUSTIC TILE (LT-1) | | 2x4 LAY-IN FLUORESCENT FIXTURE W/ ACRYLIC LENS | | EXHAUST FAN W/ GRILLE |
| | 2x4 VINYL FACED LAY-IN ACOUSTIC TILE (LT-2) | | 2x4 FLUORESCENT TROFFER - PRISMATIC, ACRYLIC LENS 3/4\"/> | | SUPPLY AIR GRILLE |
| | 2x4 VINYL FACED LAY-IN ACOUSTIC TILE, PAINTED. (LT-3) | | SAME AS A4. W/ BATTERY BACK UP. (MATCH EXTG - V.L.F.) | | RETURN AIR GRILLE |
| | NO WORK AREA | | 2x4 LAY-IN DIRECT/INDIRECT FLUORESCENT FIXTURE | | BRONZE EXTERIOR WALL PACK 4\"/> |
| | | | 2x4 LAY-IN FLUORESCENT FIXTURE W/ ACRYLIC LENS W/ BATTERY BACK UP | | 4\"/> |
| | | | 2x4 FLUORESCENT - DIRECT/INDIRECT TROFFER - 3-LAMP (RESTROOM) BATTERY PACK | | SPEAKER (CEILING) |
| | | | SPOT LIGHT W/ MONO POINT MOUNT | | FIRE SPRINKLER |
| | | | LIGHT TRACK (LENGTH AND NUMBER OF HEADS AS SHOWN ON DRAWING) | | EXTERIOR EGRESS LIGHT W/ BATTERY BACK UP |
| | | | RESTROOM VANITY WALL LIGHT | | CEILING OUTLET |
| | | | DUAL-LIGHT EXIT LIGHT FIXTURE W/ EMERGENCY BACKUP | | MERCHANDISE TRACK LIGHTS |
| | | | DUAL-LIGHT SURFACE MOUNTED EMERGENCY LIGHT FIXTURE | | 1\"/> |
| | | | | | 2\"/> |
| | | | | | 2\"/> |
- NOTE:
"D" INDICATES DEMO / RELOCATED FIXTURES
"R" INDICATES RELOCATED FIXTURES
"N" INDICATES NEW FIXTURES

REFLECTED CEILING PLAN NOTES


- SECTION 5 - METAL**
0502 INSTALL HEADER AS INDICATED. MATCH EXISTING CONSTRUCTION.
- SECTION 9 - FINISHES**
0906 FURNISH & INSTALL MATCHING CLG. TILES TO REPLACE ANY DAMAGED OR STAINED EXISTING TILES AS REQUIRED.
G.C. TO VERIFY LOCATION IN STORE.
0907 REPAIR CEILING GRID & PAINT TO MATCH TILE AS INDICATED.
0911 REPLACE NEW CLG. TILES AS REQUIRED. MATCH EXISTING - V.L.F.
0916 PAINT GRILLES TO MATCH NEW CEILING TILE.
- SECTION 10 - SPECIALTIES**
1006 INSTALL NEW SPEAKER AS REQUIRED. VERIFY LOCATION WITH OWNER. REF. SHEET A.V1.0
- SECTION 15 - MECHANICAL**
1534 EXISTING SUPPLY / RETURN AIR GRILLE AS RELOCATED EXTEND DUCT WORK TO MATCH ADJACENT
- SECTION 16 - ELECTRICAL**
1605 PROVIDE CEILING MOUNTED QUAD OUTLET FOR MONITORS OVER DANCE FLOOR.
1608 INSTALL J BOX FOR MERCH. HEADER SIGNAGE.
1615 RELOCATE TRACK LIGHT AS INDICATED.
1631 PROVIDE AND INSTALL 2x4 "A8" TROFFERS AS INDICATED.
1632 RELOCATE EXTG SPEAKER. REF. SHEET A.V1
1633 RELOCATE EXTG 2x4 TROFFER LIGHTS AS INDICATED.
1636 PROVIDE AND INSTALL VANITY LIGHT FIXTURE AS INDICATED.
1639 PROVIDE AND INSTALL 2x4 "B5" FLUORESCENT FIXTURES AS INDICATED.
1675 PROVIDE AND INSTALL CEILING MOUNTED DUPLEX RECEPTACLE. VERIFY LOCATION WITH DEC. REF. A.V1.0
1676 PROVIDE AND INSTALL NEW EXTERIOR EXIT LIGHT FIXTURE. RE. SHEET E1.0.
1678 RELOCATED EXIT LIGHT FIXTURE TO MEET LOCAL CODE.
1679 EXTG MONOPOINT LIGHT AS RELOCATED.

11. NOT USED.


GENERAL NOTES



EXTERIOR ELEVATION LEGEND									
EXTERIOR FINISHES					EXTERIOR FIXTURES				
SYMBOL	ITEM	MANUFACTURER	SPECIFICATION & COLOR	SYMBOL	ITEM	MANUFACTURER	SPECIFICATION & COLOR	SYMBOL	ITEM
(EXT-01)	EXTERIOR FINISH	COMPANY: BENJAMIN MOORE	PRODUCT: PAINT P1-11 P1-12 P1-13	(P1-01)	PAINT	BENJAMIN MOORE OR	MATCH EXISTING.		
				(P1-02)	PAINT	BENJAMIN MOORE	PRODUCT: 1543 COLOR: BALDIA MIST FINISH: SATIN		
				(P1-03)	PAINT	BENJAMIN MOORE OR	PRODUCT: 1482 COLOR: SAGE GRAY FINISH: SATIN		
				(P1-04)	PAINT	BENJAMIN MOORE	PRODUCT: 1425 COLOR: ETRUSCAN FINISH: SATIN		
				(P1-05)	PAINT	BENJAMIN MOORE	PRODUCT: 539 COLOR: SYCAMORE TREE FINISH: SATIN		
(EXT-02)	EXTERIOR FINISH	COMPANY: BENJAMIN MOORE	PRODUCT: PAINT P1-12 P1-13	(P1-06)	PAINT	BENJAMIN MOORE	PRODUCT: 537 COLOR: SHADES OF SPRING FINISH: SATIN		
				(P1-07)	PAINT	BENJAMIN MOORE	PRODUCT: 408 COLOR: HUNTINGTON GREEN FINISH: SATIN		

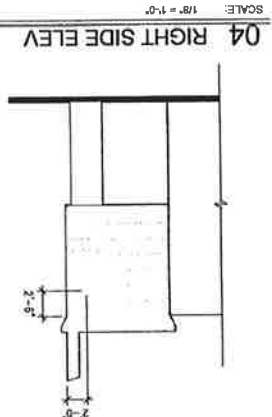

04 RIGHT SIDE ELEV

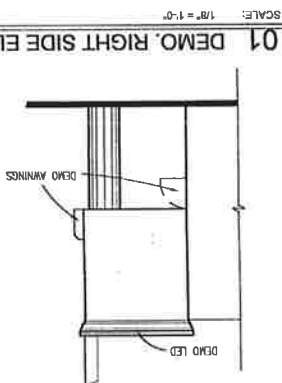


01 DEMO, RIGHT SIDE ELEV SCALE: 1/8" = 1'-0"

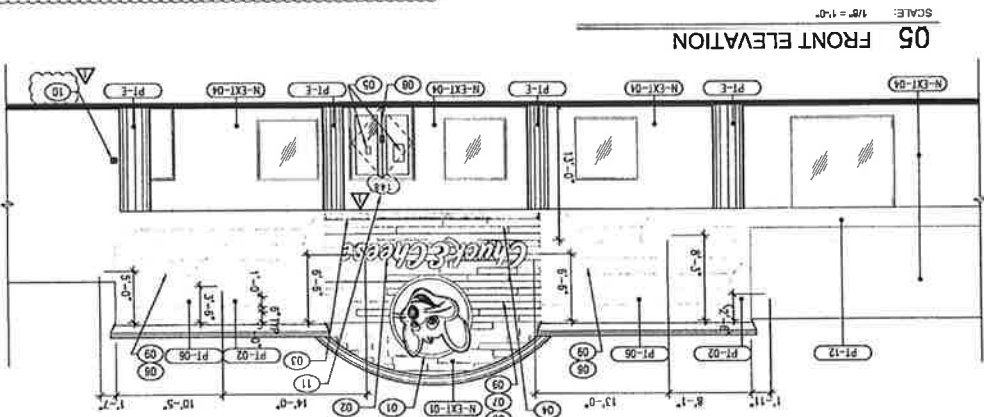


05 FRONT ELEVATION


SCALE: 1/8" = 1'-0"

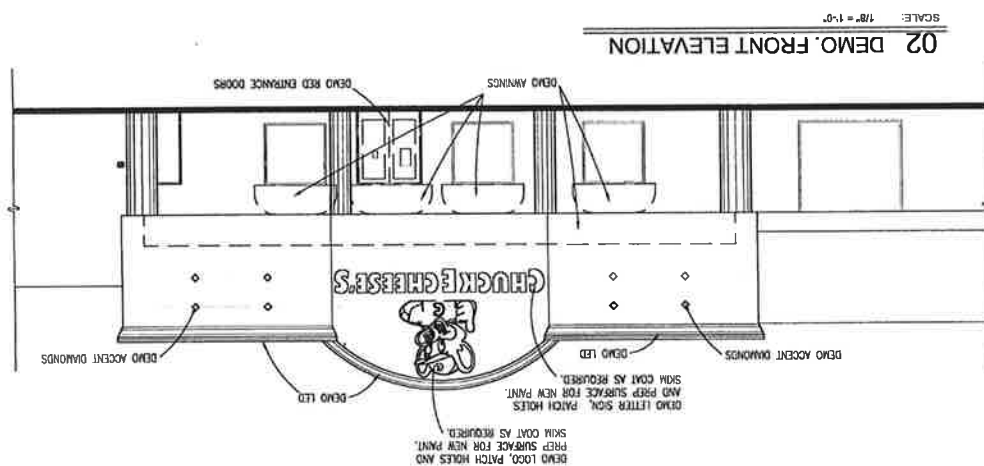

02 DEMO. FRONT ELEVATION SCALE: 1/8" = 1'-0"

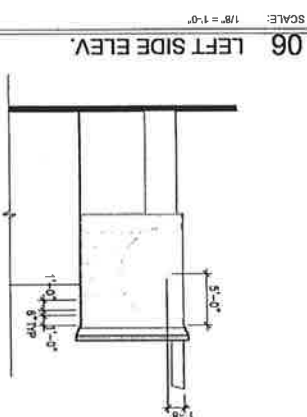

06 LEFT SIDE ELEV. SCALE: 1/8" = 1'-0"

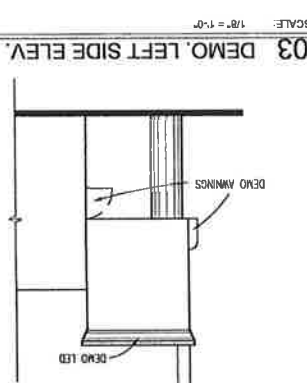

03 DEMO, LEFT SIDE ELEV. SCALE: 1/8" = 1'-0"

11. All site and exterior building lighting shall not produce glare, light trespass (nuisance light) and/or unnecessary sky glow, as required by Section 27-602-5 of the Unified Development Ordinance.

DATE	07-09-2018
REVISIONS	
PROJECT NUMBER	301-2018
SHEET	A4.0
OF	14

CHUCK E. CHEESES # 301
1200 WALDRON #148, CENTRAL SHOPPING MALL
FORT SMITH, AR 72903
C.E.C. ENTERTAINMENT, INC.,
1701 MARKET PLACE LIND SUITE 200
IRVING, TX. 75063

FORT SMITH, AR

EXTERIOR ELEVATIONS

PERMIT
ISSUE SET

JAMES N. HANILL, AIA
221 BEDFORD ROAD, SUITE 103
BEDFORD, TX 76022 817/354-6010





ARCHITECTURE - PLANNING - DESIGN
JAMES M. HAMILL, AIA
221 BEDFORD ROAD, SUITE 108
BEDFORD, TX 76022 817-334-0010


PERMIT ISSUE SET

THIS IS A PERMIT ISSUE SET AS DEFINED
BY ORDINANCES AND PROCESSES
ESTABLISHED BY CCC ENTERTAINMENT, INC.

CHUCK E. CHEESE'S
301
1200 WALDRON #148, CENTRAL SHOPPING MALL
FORT SMITH, AR 72303

C.E.C. ENTERTAINMENT, INC.
1707 MARKET PLACE BLVD. SUITE 200
IRVING, TX 75063

INTERIOR ELEVATIONS








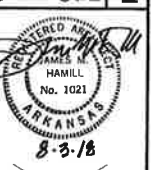


DATE
07-09-2018

REVISIONS


PROJECT NUMBER
301-2018

SHEET
A5.0
OF 14

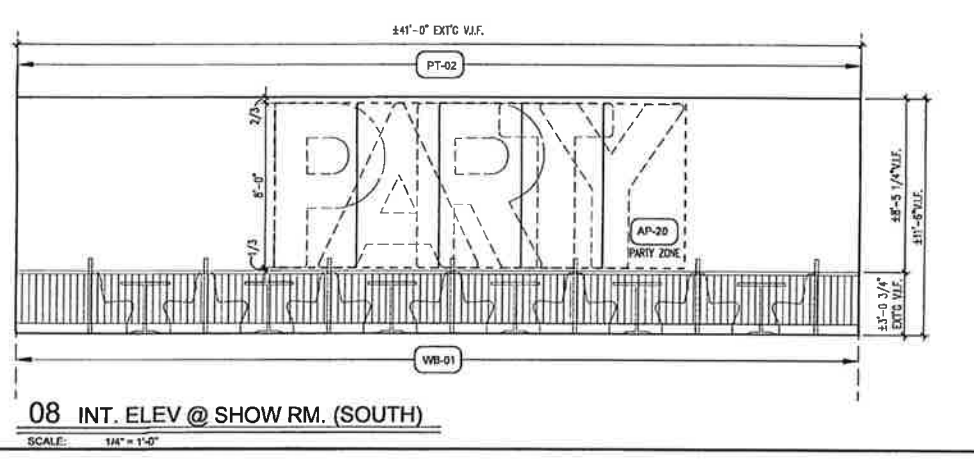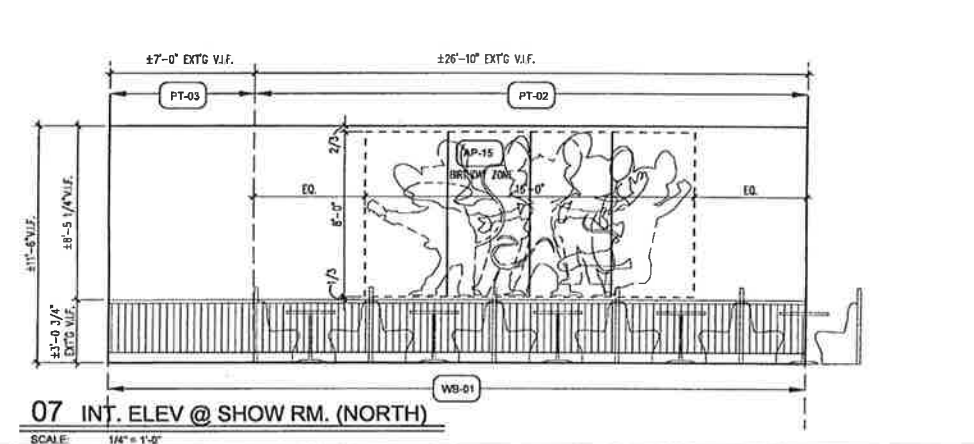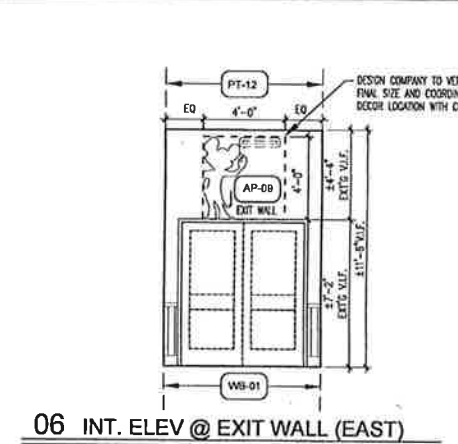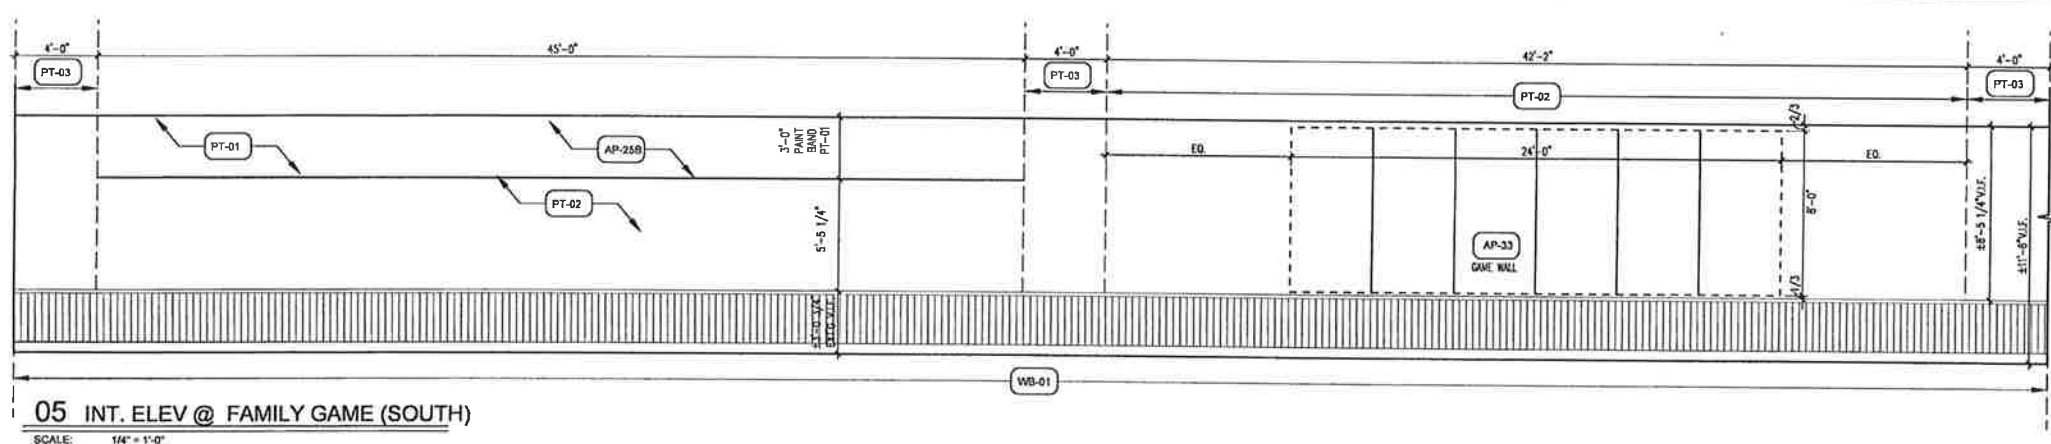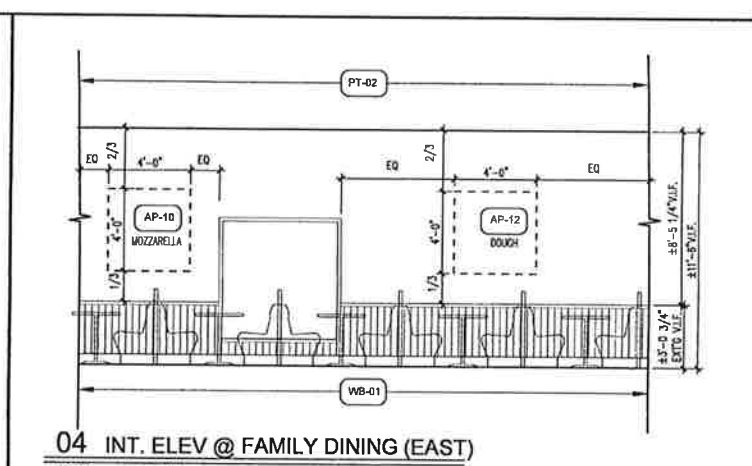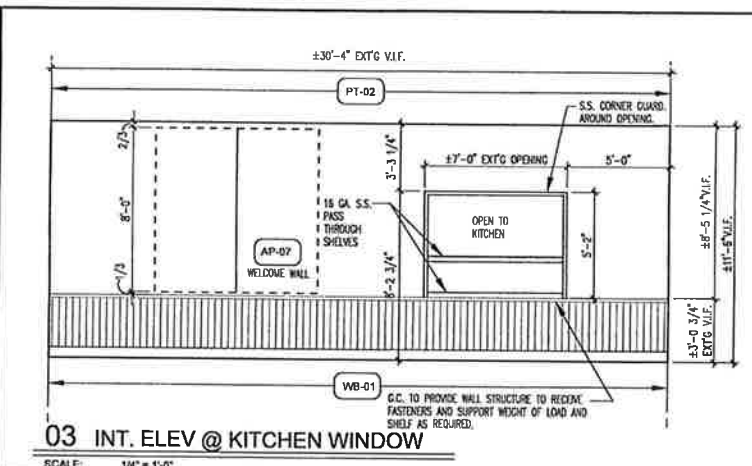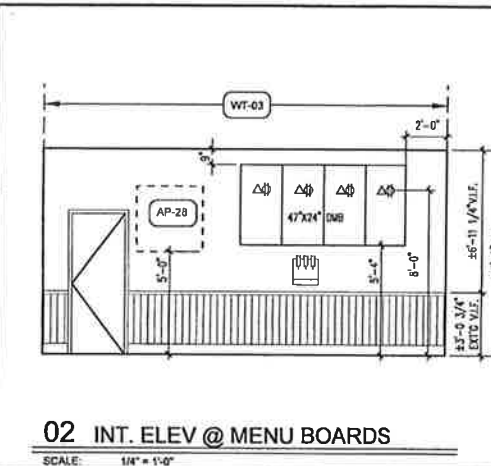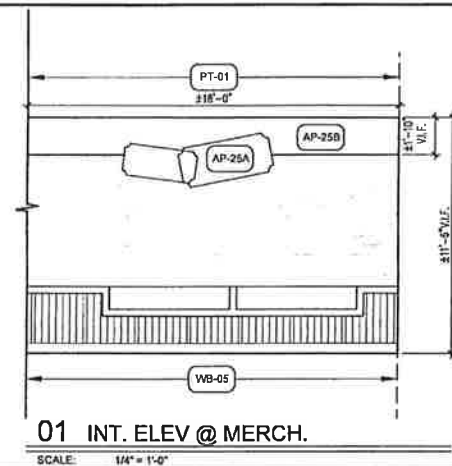















GENERAL NOTES

1. ACRYLIC GRAPHICS CO. TO PROVIDE RESIZED ACRYLIC WALL ART. INSTALL BY G.C. COORDINATE FINAL INSTALLATION WITH CCC.
2. G.C. TO INSTALL PLASTIC CORNER GUARD AT PUBLIC AREAS.
3. ALL KITCHEN CORNER GUARDS TO BE S.S.
4. DESIGN CO. TO FIELD VERIFY WALL DIM ON ALL WALLS RECEIVING ACRYLIC PRIOR TO FINAL DESIGN AND INSTALLATION.
5. REF. A2.2 FINISH SCHEDULE.
6. INSTALL 5/8" PLY WOOD BEHIND CYP. AND BETWEEN STUDS ONLY AT CHARACTER WALL AS INDICATED.
7. INSTALL SURFACE MOUNTED BLOCCING AT OPAQUE ACRYLICS. PAINT BLOCCING TO MATCH WALL COLOR.

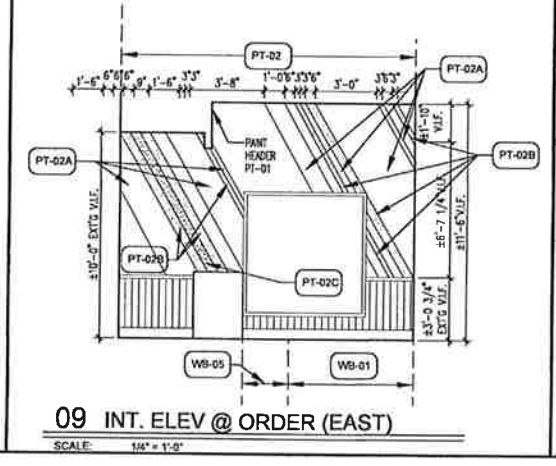


INTERIOR ELEVATION KEY PLAN- N.T.S.

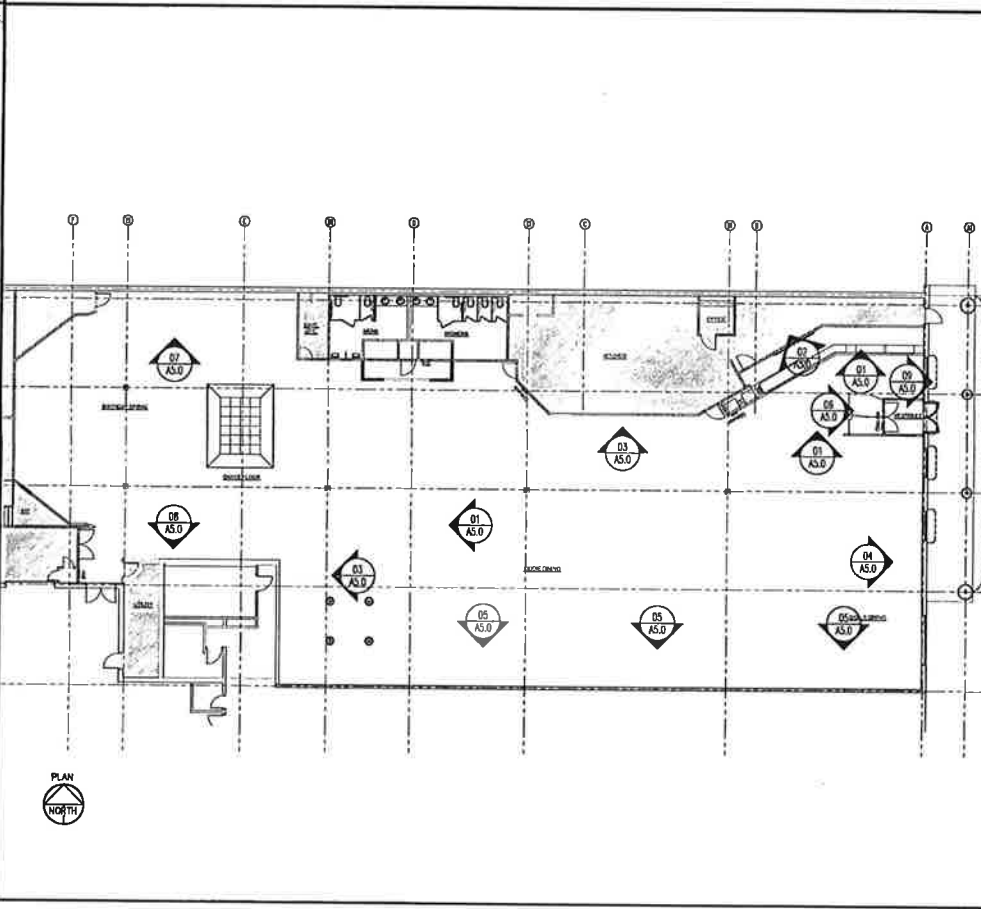

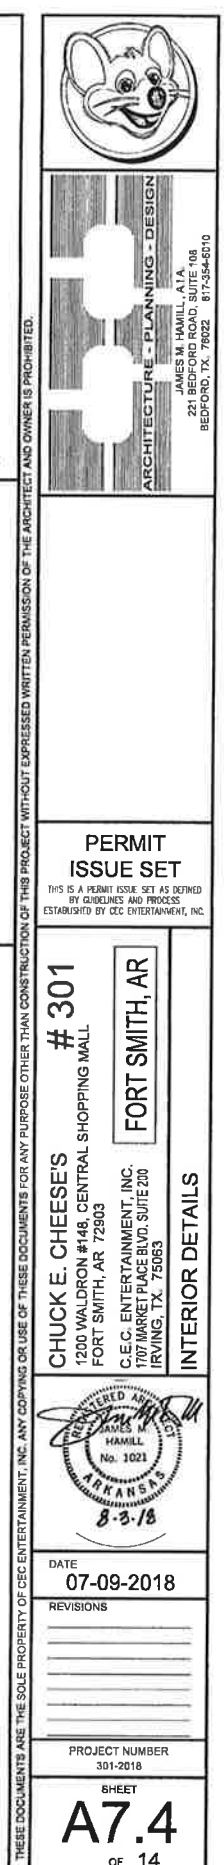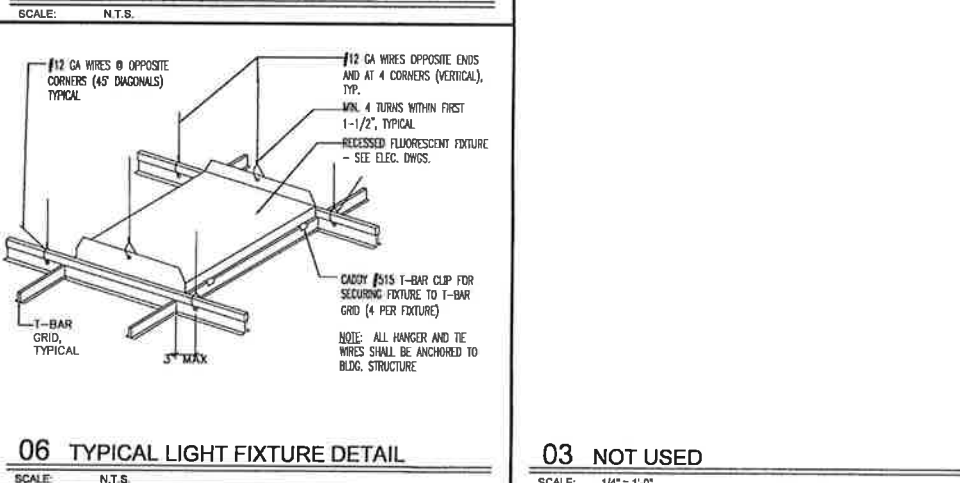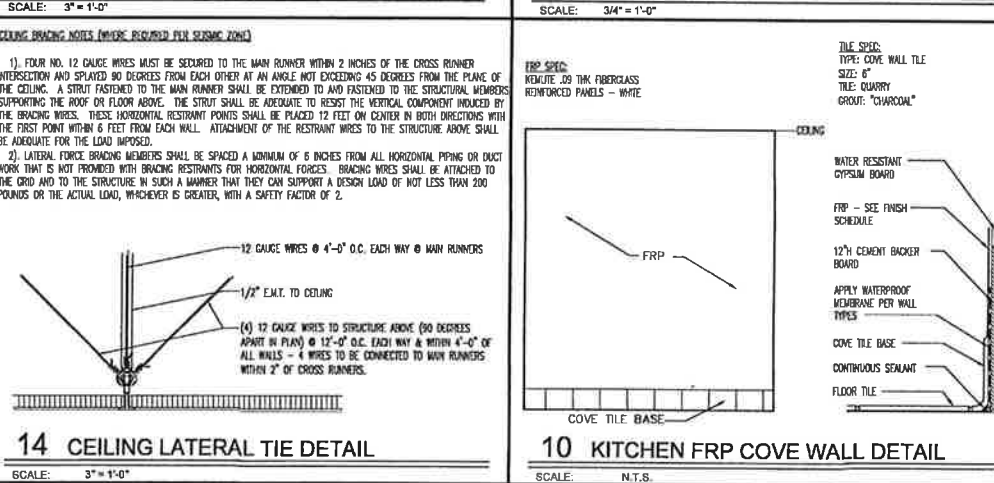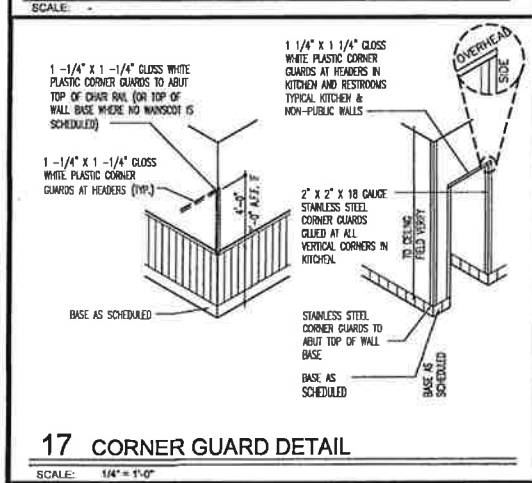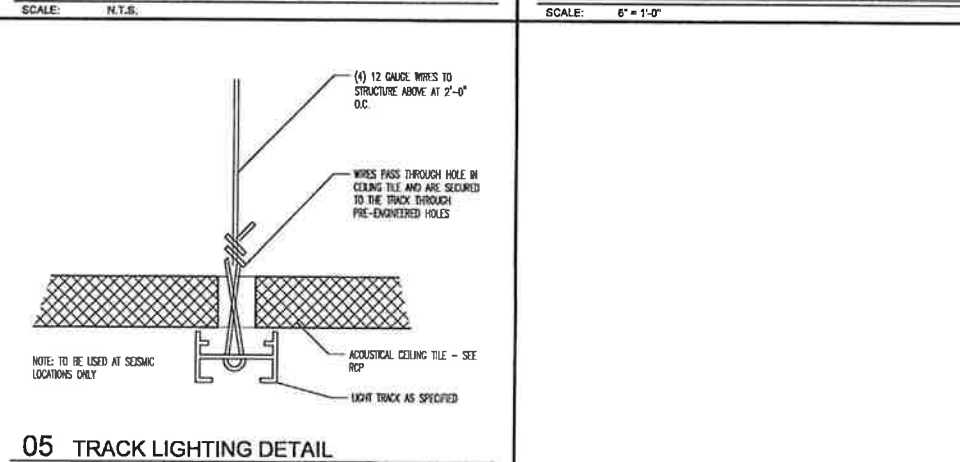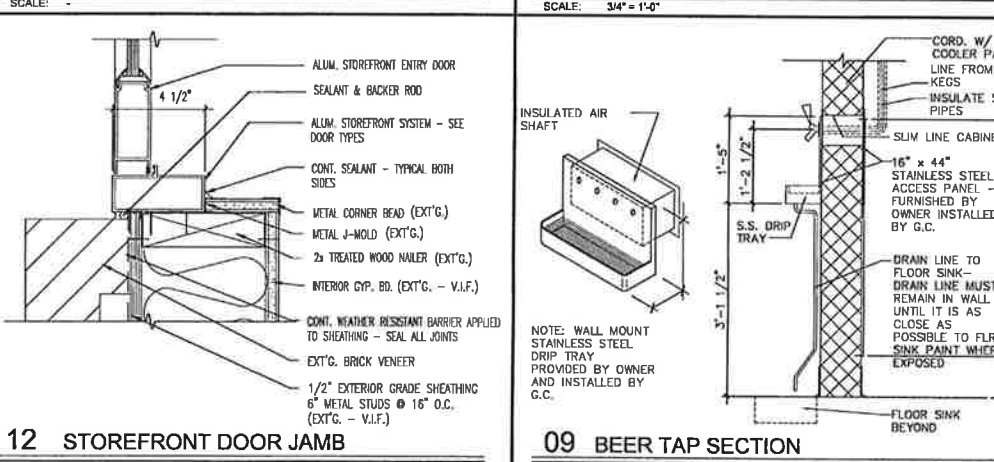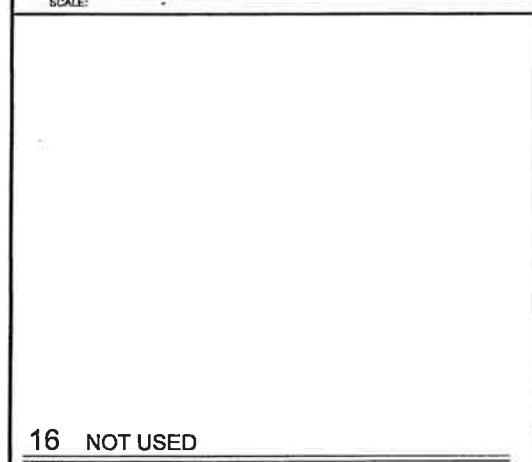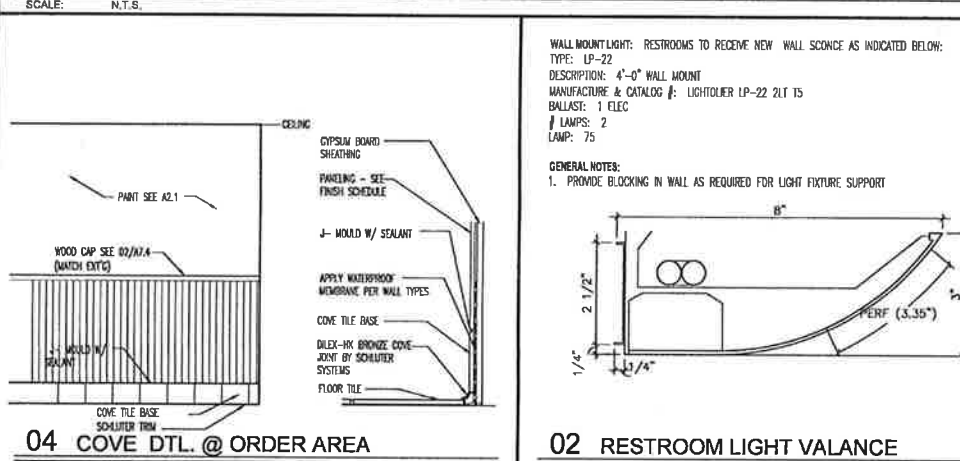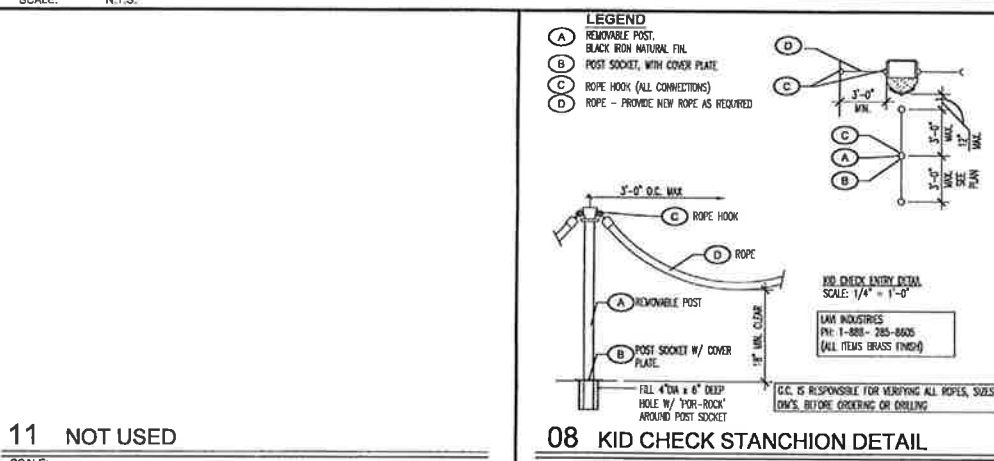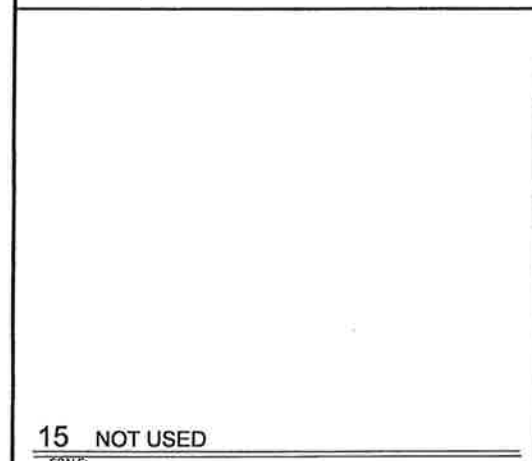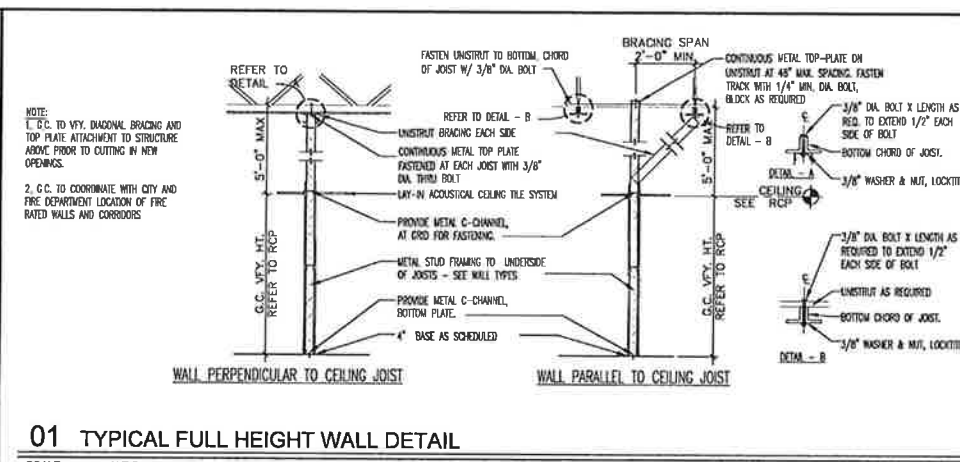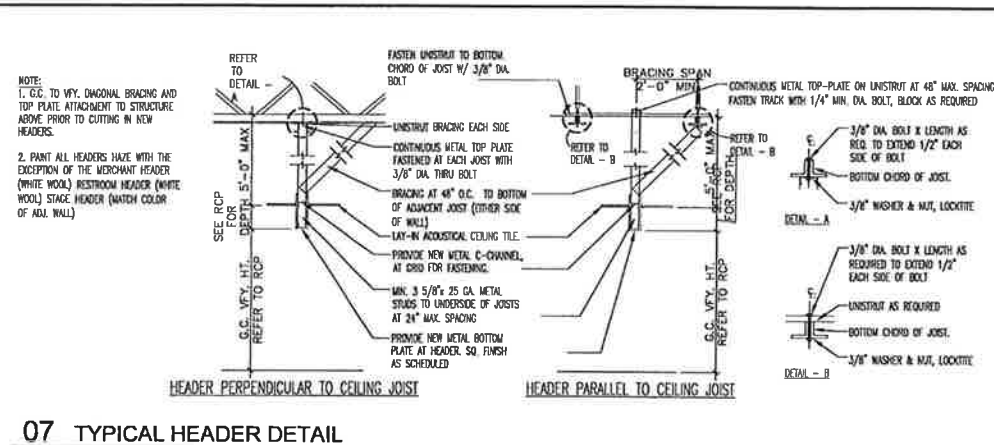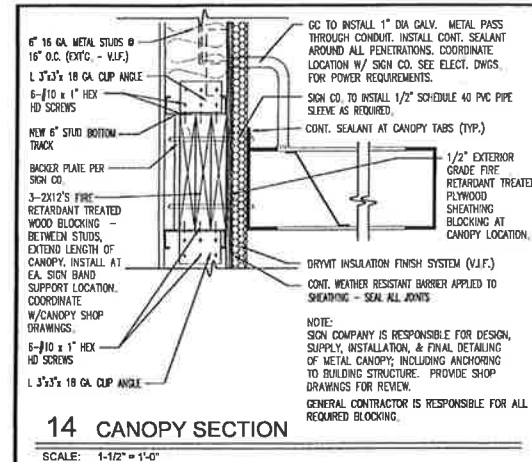



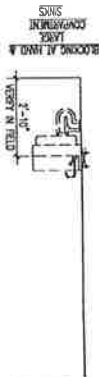


BLOCKING NOTES

FILE: 1/2 = 1/2

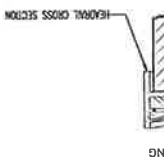


SCALE: 1-10

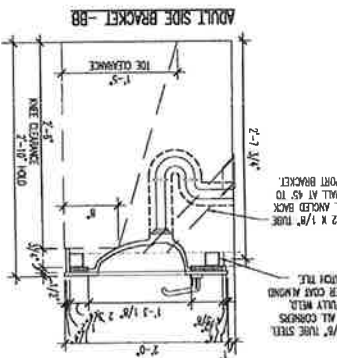


WISCONSIN BATHS CO. (ORD. 1572-SL) INTEGRAL
FOUNTAIN LITE WITH MOORE CONVENTIONAL MODEL NO. 821B
FAUCET WITH CONVENTIONAL SPOUT, GRD DRAIN, WITH
AUTOMATIC FAUCETS, 002 17 CH. CHROME FINISH, INCLUDE
SUPPLIES AND STOPS, 1 1/4 IN. P-TAP, HANDCOP
ACCESSIBLE.

INTEGRAL SUPPORT TAB

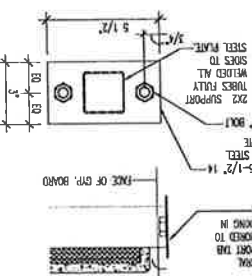


INTEGRAL SUPPORT TAB ISO

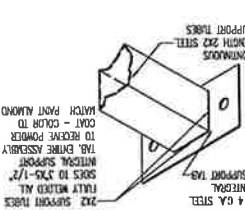


EXISTING WALL CONSTRUCTION
ASSUMED TO BE 5/8" GREEN STUO
WITH 1/4" TILE APPLIED TO STUO
FRAMING.

NOTE:
ALL TUBING TO BE 2X2 S.Q. 16GA. COLD
ROLL STEEL, CAP ALL EXPOSED ENDS
OR TIE. ALL CORNERS TO BE
INTERED, FULLY WELDED AND
SMOOTH, POWDER COAT
MATCH PAINT ALUMINO.

EXISTING WALL CONSTRUCTION
ASSIGNED TO BE 5/8" GREEN BOARD
WITH 1/4" TILE APPLIED TO STUD
FRAMING.

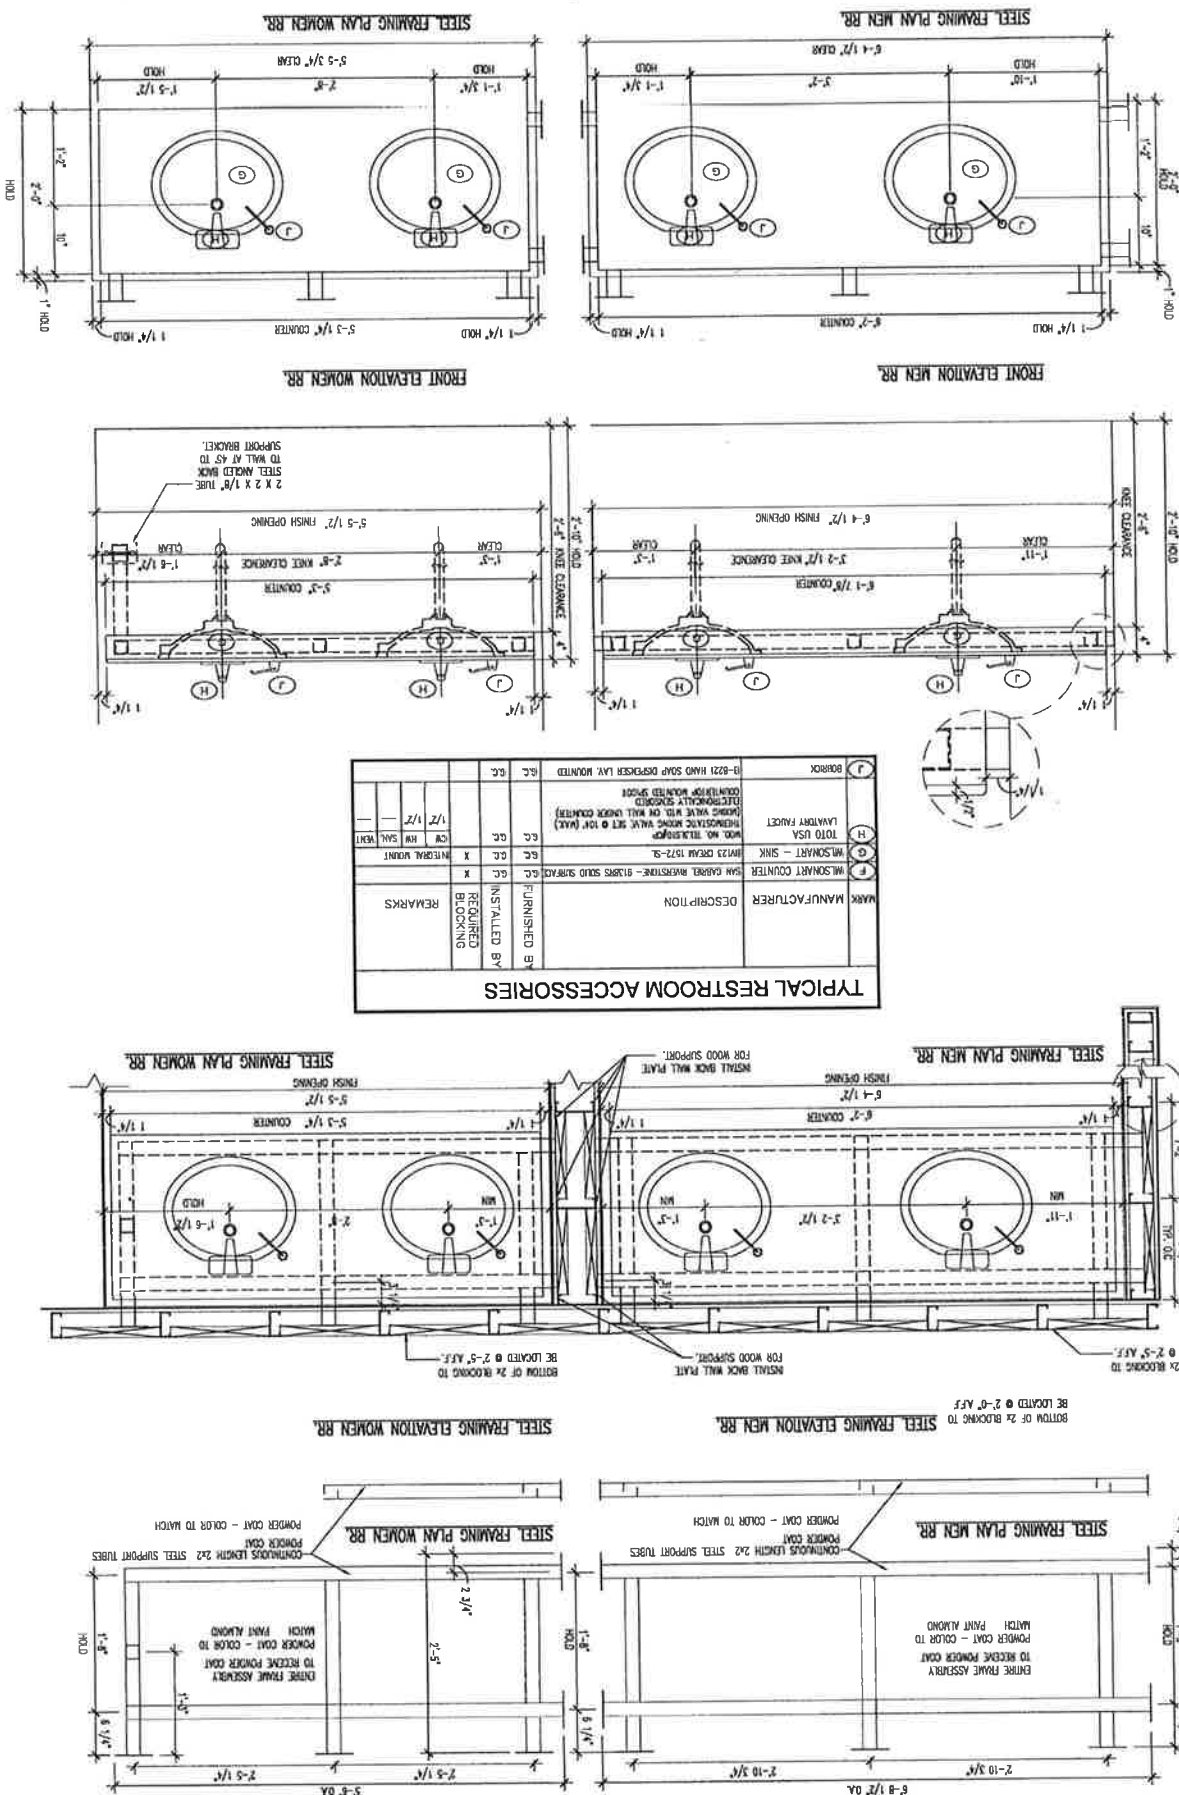[illegible]

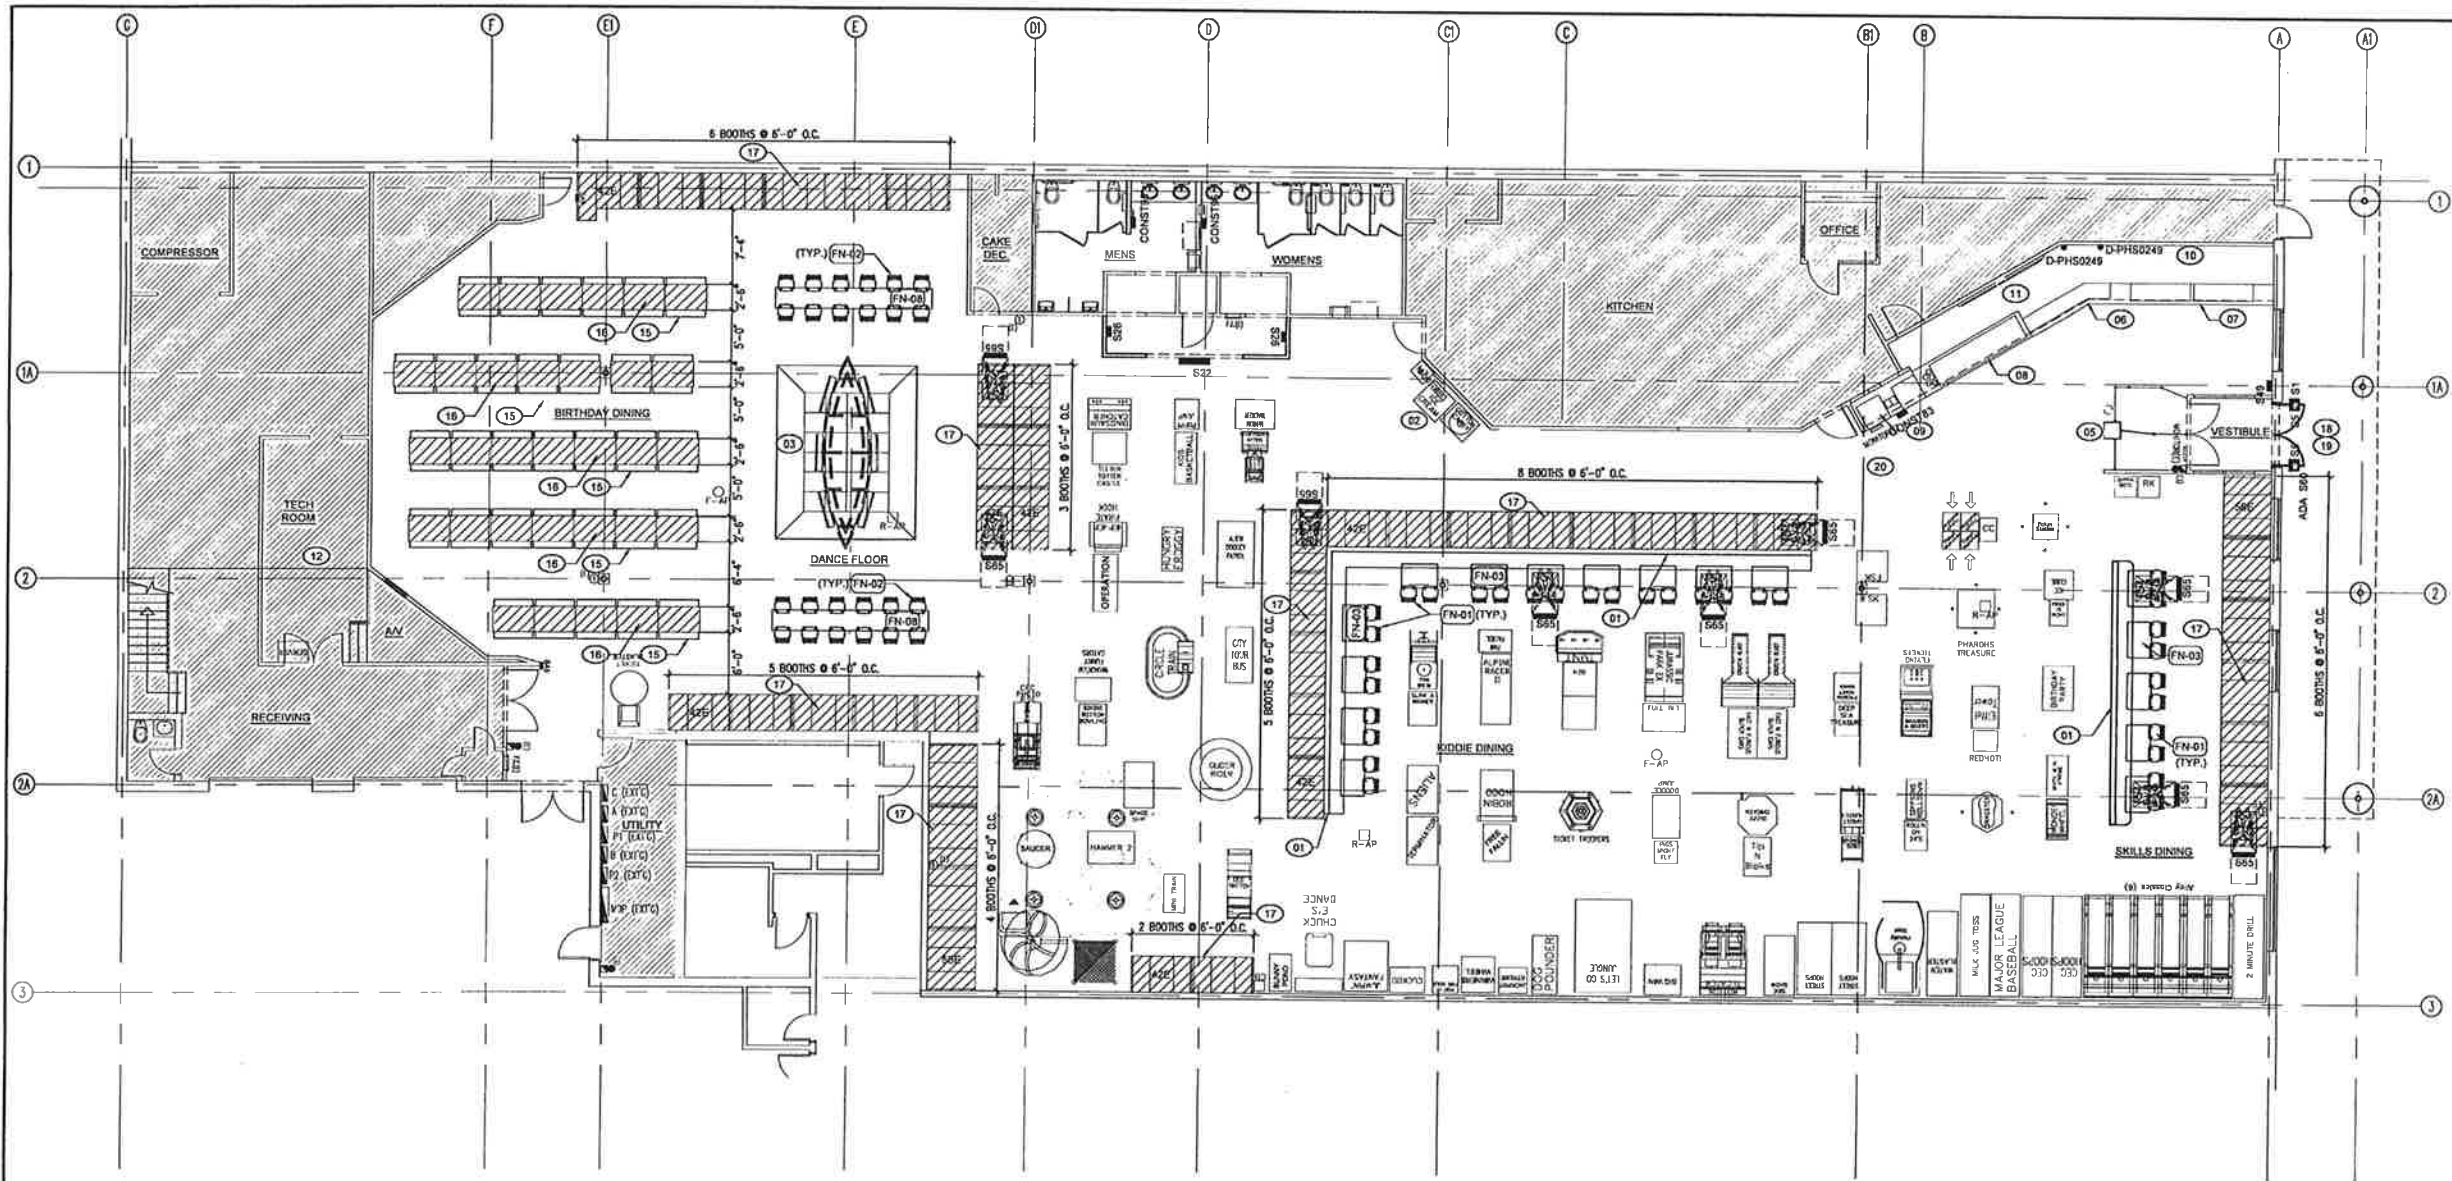

01 FURNISHINGS FLOOR PLAN
SCALE: 1/8" = 1'-0"



GENERAL NOTES

- DECOR: C.C. TO INSTALL NEW ARTWORK, DECOR AND COAT HOOKS AS INDICATED. C.C. TO INSTALL MATCHING CORNER GUARDS AS NEEDED. FINAL LOCATION TO BE DETERMINED BY C.C. ENTERTAINMENT INC. PRIOR TO CONSTRUCTION. DO NOT INSTALL ANY DECOR UNTIL MOUNTING LOCATIONS HAVE BEEN VERIFIED BY CEC PA.
- SAFETY ITEMS: INSTALL FIRE EXTINGUISHERS, ALARMS, PA CONTROLS, MOTION DETECTORS, EMERGENCY LIGHTING, THERMOSTATS, ETC., AS REQUIRED BY LOCAL FIRE AND/OR BUILDING AUTHORITIES. INSTALLATION OF NEW ART WORK AND DECOR SHALL NOT BE IN CONFLICT. UNSPECIFIED LOCATIONS FOR NON LIFE SAFETY ITEMS SHALL BE VERIFIED WITH OWNER PRIOR TO INSTALLATION. UNSPECIFIED LOCATIONS FOR LIFE SAFETY ITEMS SHALL BE VERIFIED WITH LOCAL FIRE AND/OR BUILDING AUTHORITIES PRIOR TO INSTALLATION. INSTALL "SQUAWK BOXES" ON ALL CUSTOMER ACCESSIBLE PULL STATIONS.

CALCULATIONS

BUILDING CODE COUNT = 24" PER PERSON	
SEATING - PROPOSED SEATING COUNT	
LOCATION	BUILDING CODE COUNT (24")
FAMILY SKILLS DINING	44
FAMILY KIDIE DINING	96
BIRTHDAY DINING	116
TOTAL SEATING	256

SIGNAGE SCHEDULE

SIGNAGE SCHEDULE		LOCATION: CEC #301 Fort Smith AZ	
Item #	Item Description	Qty	Remarks
NOTE: All signage, new or used, is installed by contractor. Please locate per instructions. Secure using glue (all corners) and anchors, along with cleats provided. If in doubt, please call for direction at work this checkbox. When direction is centered on light wash it is expected that light location match plans.

FURNISHINGS PLAN KEYNOTES

- EXAMPLE: A9.24 - 24
- A9.01 SEATING: SEATING TO BE FABRICATED BY OWNER'S MILLWORK MANUFACTURER AND INSTALLED BY THE C.C.
- A9.02 ICE CREAM MACHINE: ICE CREAM MACHINE TO HAVE DEDICATED POWER CIRCUIT, VERIFY POWER SUPPLY REQUIREMENTS PRIOR TO INSTALLATION.
- A9.03 DANCE LINE SHOW (EQ-02): GC TO COORDINATE INSTALLATION OF INTERFACE DANCE FLOOR TILES & MONITOR DISPLAY ABOVE WITH CEC'S MANAGER OF INSTALLATIONS AND SIGN COMPANY, G.C. TO PROVIDE REQUIRED UNISTRUT & ALTHREAD RODS, PROVIDE AND INSTALL POWER AS INDICATED. REF. SHEETS ST1.0, E1.0 & E2.0. VERIFY WITH CEC & OWNER APPROVED MONITOR DISPLAY DESIGN.
- A9.04 FURNITURE: ALL BOOTH FURNITURE (INCLUDING TABLES AND CHAIRS), ARE TO BE INSTALLED AS DIRECTED BY CEC AND AS SPECIFIED BY CEC ON FINAL FURNITURE MARK-UP PLAN AS INDICATED ON CONSTRUCTION ISSUE DRAWINGS. FREE STANDING BIRTHDAY DINING BENCHES, HIGH TOP TABLES/ CHAIRS & BANQUETS IN SKILL/ KIDIE AREA INSTALL AS NEW TO COORDINATE WITH CEC 2.0 DESIGN PACKAGE.
- A9.05 KID CHECK & STANCHION: EXT'G KIDCHECK TO REMAIN. MODIFY STANCHION AS INDICATED.
- A9.06 ORDER DESK MILLWORK: EXT'G TO REMAIN.
- A9.07 MERCHANDISE MILLWORK: EXT'G TO REMAIN.
- A9.08 SALAD BAR MILLWORK: EXT'G TO REMAIN.


- A9.09 BEVERAGE BAR MILLWORK: EXT'G TO REMAIN.
- A9.10 SLAT WALL MILLWORK: EXT'G TO REMAIN.
- A9.11 BEER TAP AND TRAY: REINSTALL BEER TAP ON NEW WALL TILE WT-03.
- A9.12 TECH COUNTER: EXT'G TO REMAIN.
- A9.13 MARKETING BOARD: VERIFY LOCATION IN FIELD.
- A9.14 NOT USED
- A9.15 NEW BENCHES: INSTALL NEW BENCHES MATCHING EXISTING TABLE TOP.
- A9.16 EXT'G FREE STANDING TABLE TOP AND BASE: EXT'G TABLE TOPS & BASES TO REMAIN.
- A9.17 EXISTING BOOTHS & TABLES: RELOCATED EXT'G BOOTHS & TABLES AS INDICATED, REPLACE BOOTH BACKS WITH MATADOR VINYL BACKS.

FURNITURE LEGEND

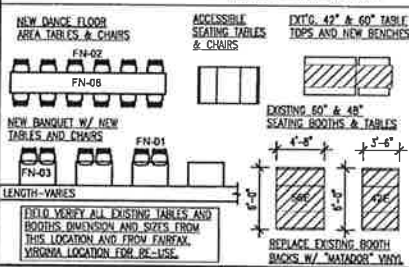

ACCESSIBLE SEATING:

AT LEAST SIX, BUT NOT LESS THAN 1 OF THE SEATING SHALL BE ACCESSIBLE.
ACCESSIBLE SEATING SHALL BE IDENTIFIED BY A SIGN OR A MARKER.
ACCESSIBLE TABLES REQUIRED: 0.05 x 168 (FIXED SEATING @ 24"/PERSON) = 9
ACCESSIBLE TABLES PROVIDED: 9

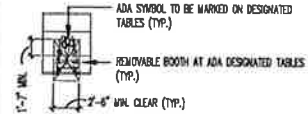

ARCHITECTURE - PLANNING - DESIGN
JAMES M. HAMILL, AIA
BEDFORD, TX 76022 817-534-6019

PERMIT ISSUE SET

THIS IS A PERMIT ISSUE SET AS OBTAINED BY CHUCK E. CHEESES AND PROCESS ESTABLISHED BY CEC ENTERTAINMENT, INC.

301
1200 WALDRON #148, CENTRAL SHOPPING MALL
FORT SMITH, AR 72903
C.E.C. ENTERTAINMENT, INC.
1707 MARKET PLACE BLDG. SUITE 200
IRVING, TX 75063

CHUCK E. CHEESES
1200 WALDRON #148, CENTRAL SHOPPING MALL
FORT SMITH, AR 72903
C.E.C. ENTERTAINMENT, INC.
1707 MARKET PLACE BLDG. SUITE 200
IRVING, TX 75063



DATE
07-09-2018


REVISIONS

PROJECT NUMBER
301-2018


SHEET

A9.0
OF 14


04 MENS RESTROOM

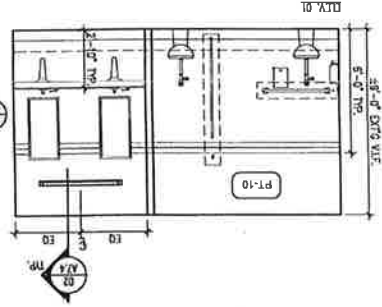


03 WOMENS RESTROOM

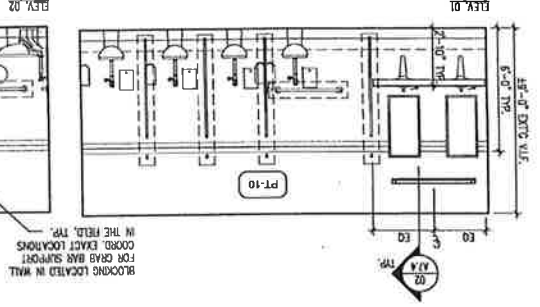

02 RESTROOM - DIMENSION FLOOR PLAN

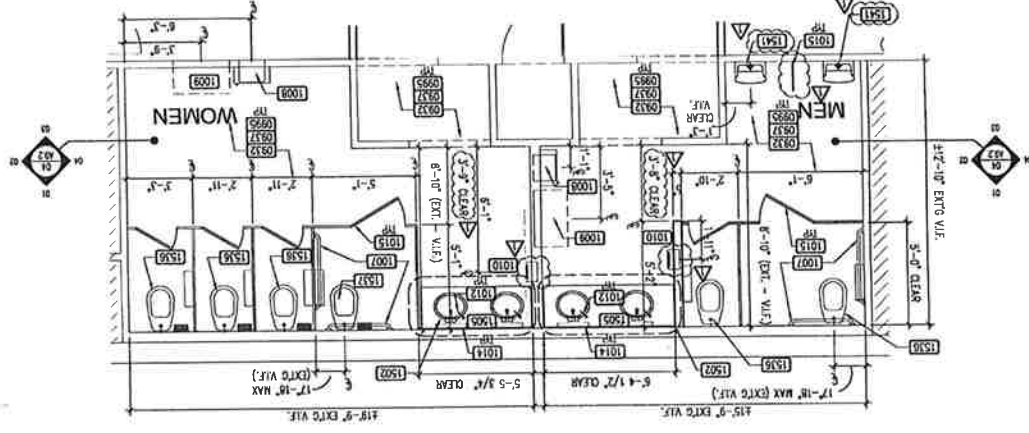


01 RESTROOM - FIXTURE PLAN

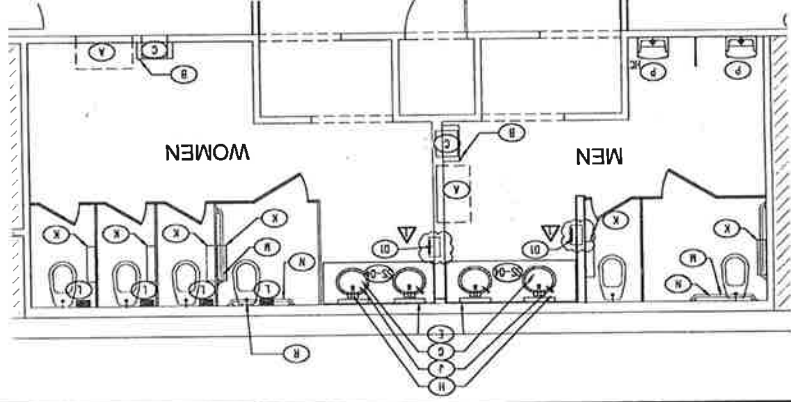


FLOOR PLAN NOTES

[illegible]

05 RESTROOM WALL TILE

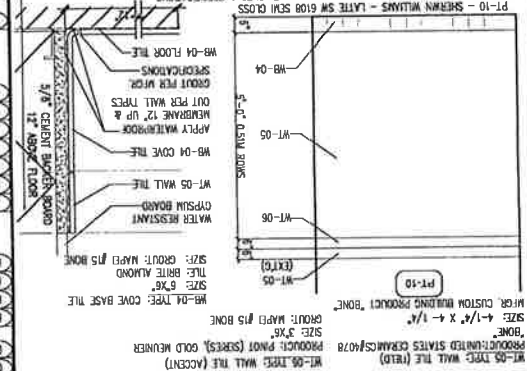


06 HAND DRYER SOLID SURFACE DETAIL

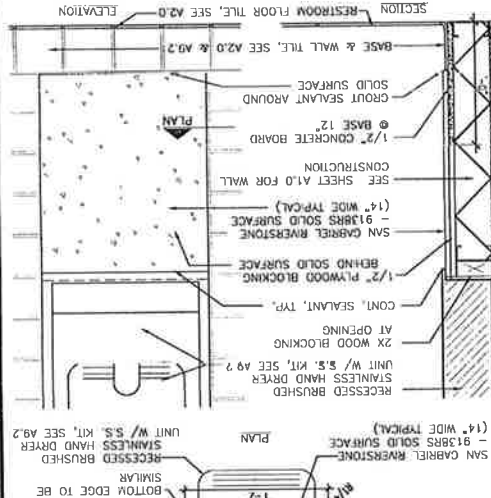

SN

[illegible]

TOILET ROOM ACCESSIBILITY REQUIREMENTS

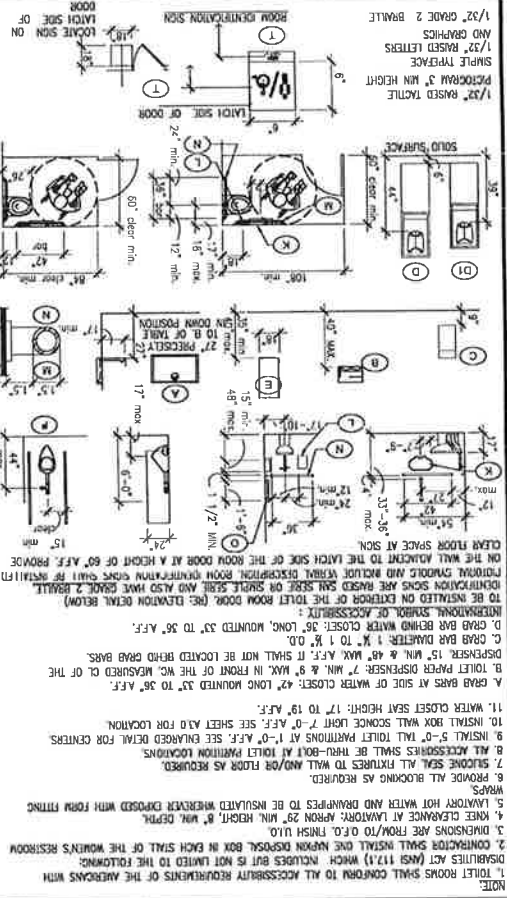[illegible]

PERMIT
ISSUE SET

JAMES M. HANILL, AIA
221 BEDFORD ROAD, SUITE 108
BEDFORD, TX 76022 817-394-6010





ARCHITECTURE - PLANNING - DESIGN
JAMES M. HAMIL, AIA
221 BEDFORD ROAD, SUITE 108
BEDFORD, TX, 76022 817-354-9010

PERMIT ISSUE SET

THIS IS A PERMIT ISSUE SET AS DEFINED
BY CEC ENTERTAINMENT, INC.
ESTABLISHED BY CEC ENTERTAINMENT, INC.

301

CHUCK E. CHEESE'S
1200 WALDRON #148, CENTRAL SHOPPING MALL
FORT SMITH, AR 72903

C.E.C. ENTERTAINMENT, INC.
1707 MARKET PLACE BLVD, SUITE 200
IRVING, TX, 75063

FORT SMITH, AR

SPEAKER PLAN



DATE
07-09-2018


REVISIONS
07/21/18 REV. PER CEC COMMENTS

PROJECT NUMBER
301-2018

SHEET



AV.1
OF 14

THESE DOCUMENTS ARE THE SOLE PROPERTY OF CEC ENTERTAINMENT, INC. ANY COPYING OR USE OF THESE DOCUMENTS FOR ANY PURPOSE OTHER THAN CONSTRUCTION OF THIS PROJECT WITHOUT EXPRESSED WRITTEN PERMISSION OF THE ARCHITECT AND OWNER IS PROHIBITED.

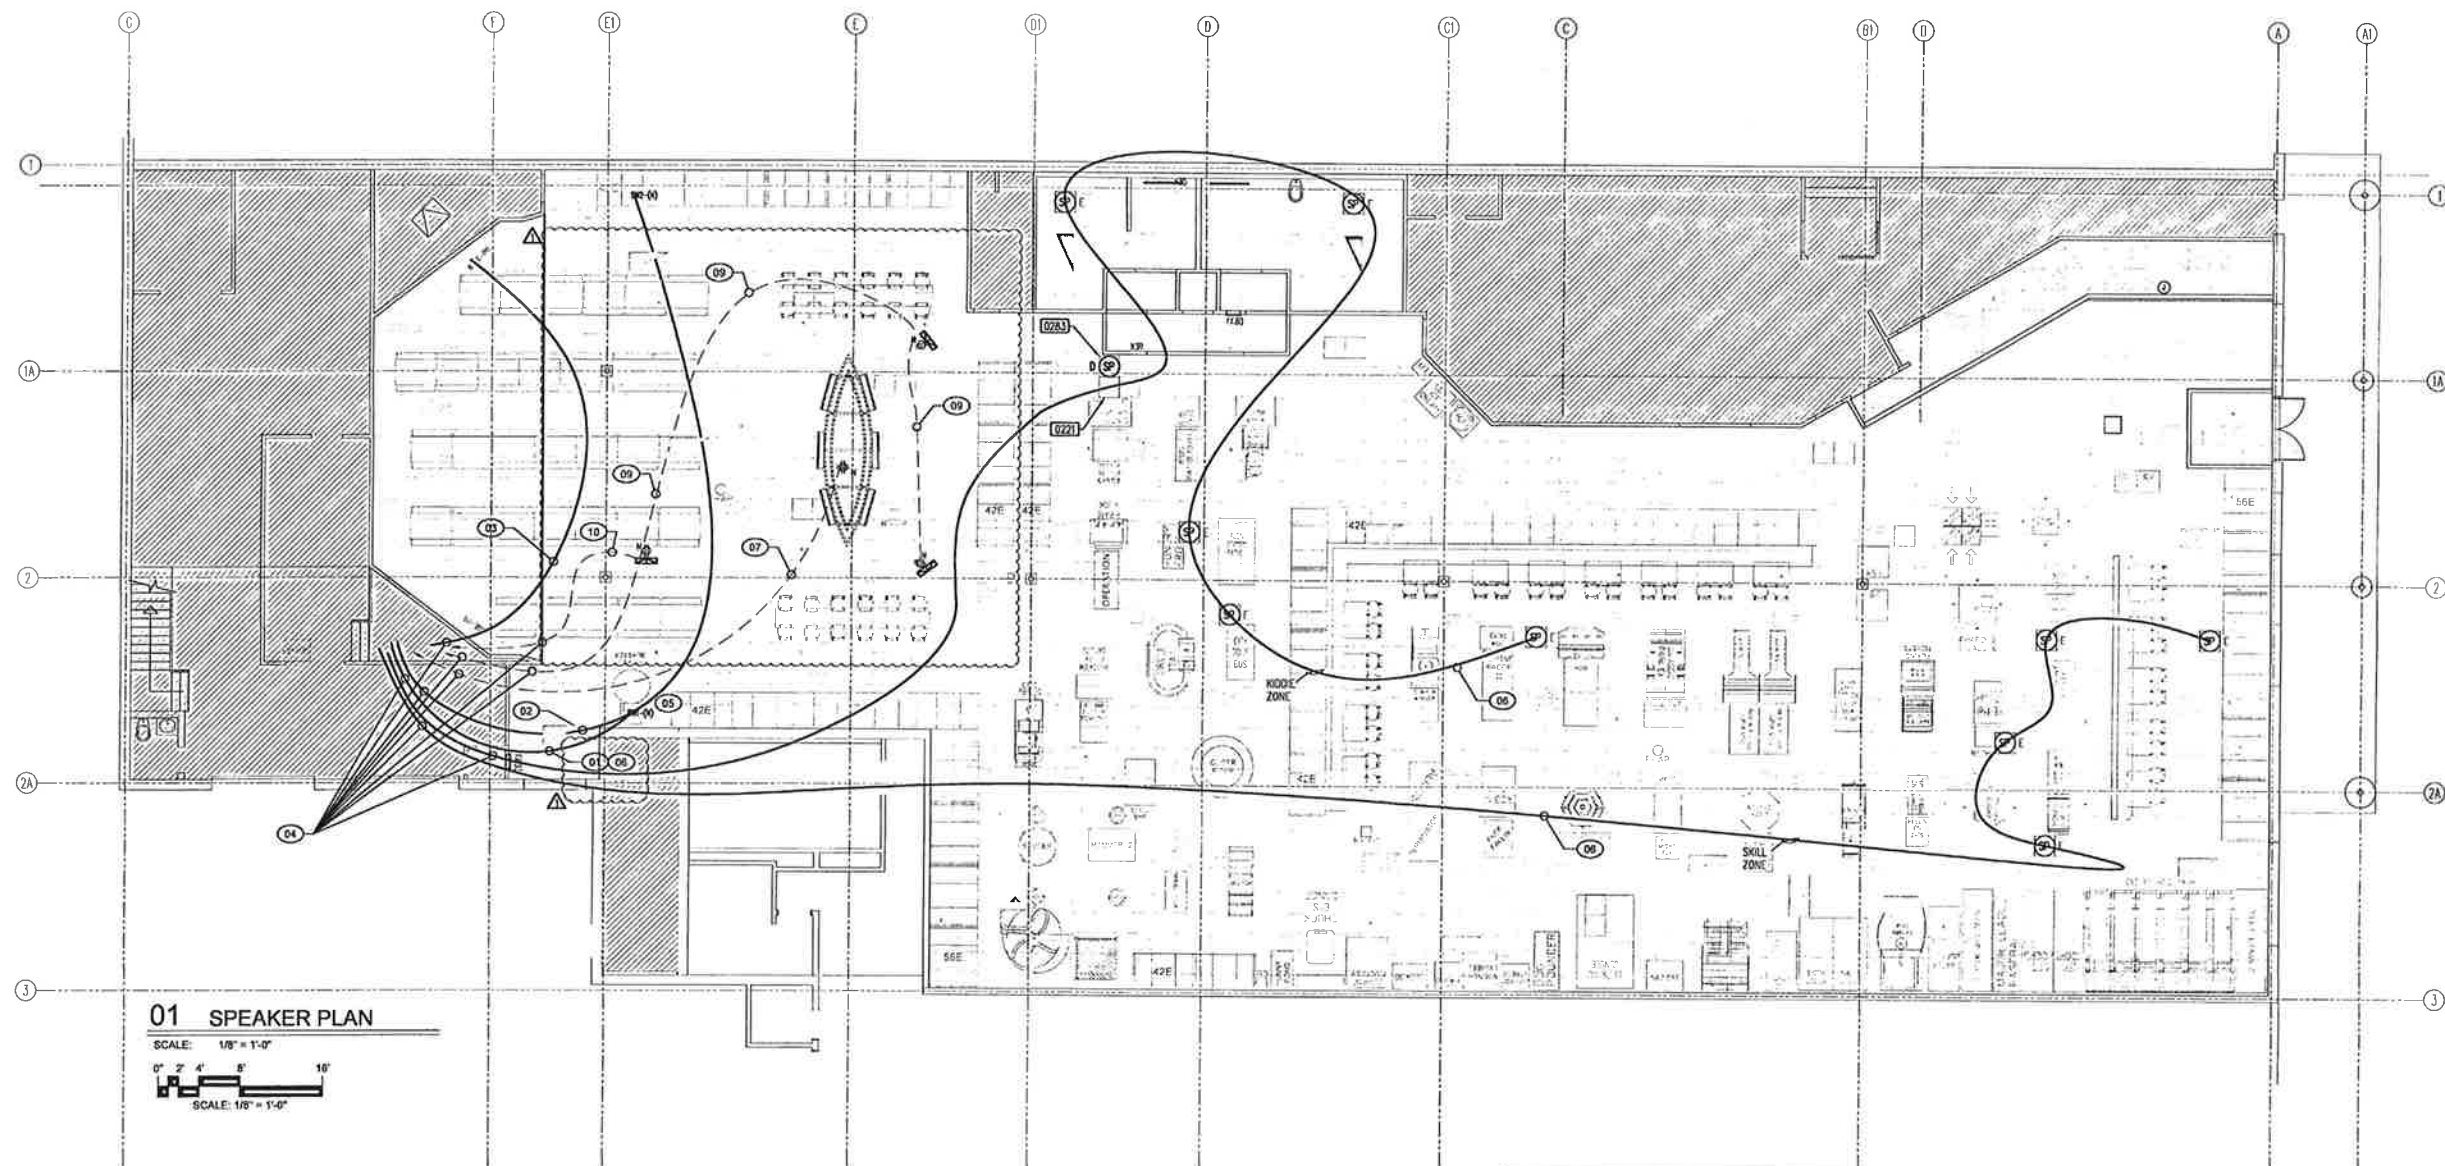


01 SPEAKER PLAN

SCALE: 1/8" = 1'-0"

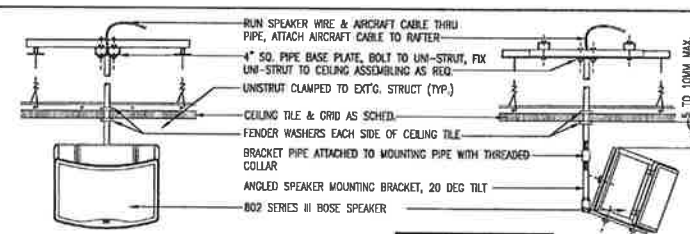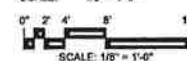

02 SPEAKER BRACKET DETAIL

SCALE: N.T.S.

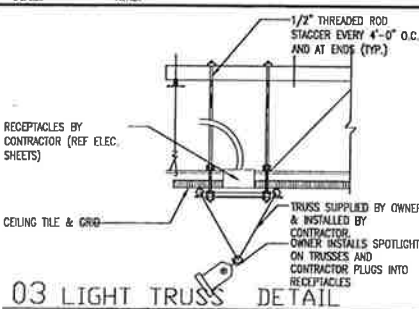

03 LIGHT TRUSS DETAIL

SCALE: N.T.S.

SPEAKER KEY PLAN NOTES

- AV.01.01(AUDIO): ①
2 RUNS SPEAKER CABLE RUNS TICKET BLASTER TO AV ROOM LABELED "TBT" & "TBT2".
- AV.01.02(AUDIO): ①
1 RUN SW1 TO AV ROOM LABELED "SUITS", 1 RUN SW1 TO SW2.
- AV.01.03(AUDIO): ①
1 RUN BOSE (L) TO BOSE (R)
1 RUN BOSE (R) TO AV ROOM LABELED "BOSE"
- AV.01.04: LAND @ AV ROOM. LEAVE EXCESS WIRE TO FLOOR +10'-0" A.F.F.
- AV.01.05 (AUDIO): CABLE AT 18" A.F.F. BEHIND TICKET BLASTER. INSTALL SINGLE GANG LV CABLE ENTRANCE PLATE.
- AV.01.06: EACH ZONE TO BE WIRED IN SERIES. THE RUNS WILL GO BACK TO THE SHOW RACK WHERE THEY ARE TO BE LABELED BY ZONE. SO INSTALLER CAN IDENTIFY AND TAP INTO THE CORRECT CHANNEL ON THE AMPLIFIER.
- AV.01.07 (DATA): ①
2 CAT 6 RUNS AV ROOM TO CENTER OF "CANDIE" (STAGE TRUSS) LAND @ FLOOR +10'-0"
- AV.01.08 (DATA): ①
CAT 6 AND SHIELDED MICROPHONE WIRE (CEC SUPPLIED) VERIFY W/CEC.
- AV.01.09 (DATA): ①
CAT 6 FROM TRUSS TICKET BLASTER TRUSS TO AV ROOM.
- AV.01.10 (DATA): ①
COAX FROM TB TRUSS TO AV ROOM ±10'-0". (CEC SUPPLIED).

RCP DEMOLITION NOTES

- 0221 EXISTING CEILING MOUNTED SPEAKER AS RELOCATED.
- 0283 G.C. TO IDENTIFY LAST RUN FOR SPEAKERS. REMOVE SPEAKERS METHODICALLY AND CONNECT LOOP TO AV ROOM. COORDINATE SPEAKER REMOVAL WITH CEC.







SPEAKER NOTES

- INSTALL NEW ATLAS FAP42T SPEAKERS AT 20'-0" ON CENTER MINIMUM OR AS INDICATED. SET TO 70V, 15W.
- DO NOT INSTALL SPEAKERS OVER THE FOLLOWING:
 - 3A. FURNITURE
 - 3B. SKYLIGHTS
 - 3C. MECHANICALS OR POS STATIONS
 - 3D. BEVERAGE BAR
 - 3E. SKEDADDLE OR ALLEY ROLLER CLASSICS
- INSTALL CEC PROVIDED BOSE SHOWROOM SPEAKERS AS INDICATED.
- 18 AWG - 2 CONDUCTOR WIRE RUNS - CEC PROVIDED.
- G.C. TO MOUNT BOSE (L&R) AND SW1 & SW2.
- G.C. TO RUN CABLES AS INDICATED.
- G.C. TO PROVIDE WIRING FROM SW1 TO SW2 TO AV RM.

REFLECTED CEILING PLAN LEGEND

- ① ATLAS SPEAKER (CEILING)
- ② RESTROOM SPEAKER (CEILING)
- ③ CEILING SUBWOOFER
- ④ SPEAKER (BRACKET MOUNTED)
- ⑤ SPEAKER (EXT'G)
- AUDIO
- DATA

① - INDICATES EXISTING TO REMAIN (V.I.F.)
② - INDICATES EXISTING AS RELOCATED
③ - INDICATES NEW
④ - INDICATES DEMOLISH/REMOVE-SAVE FOR RELOCATION PER PLANS.

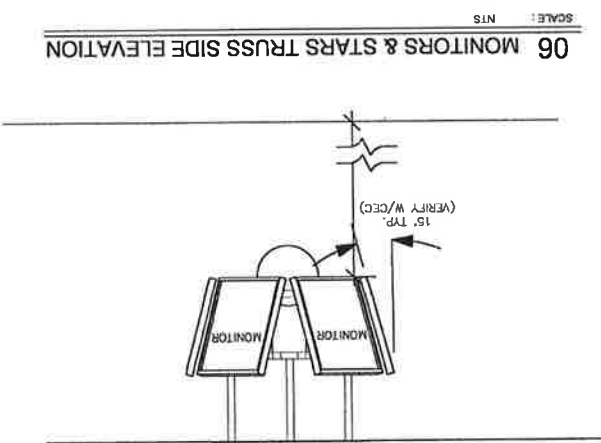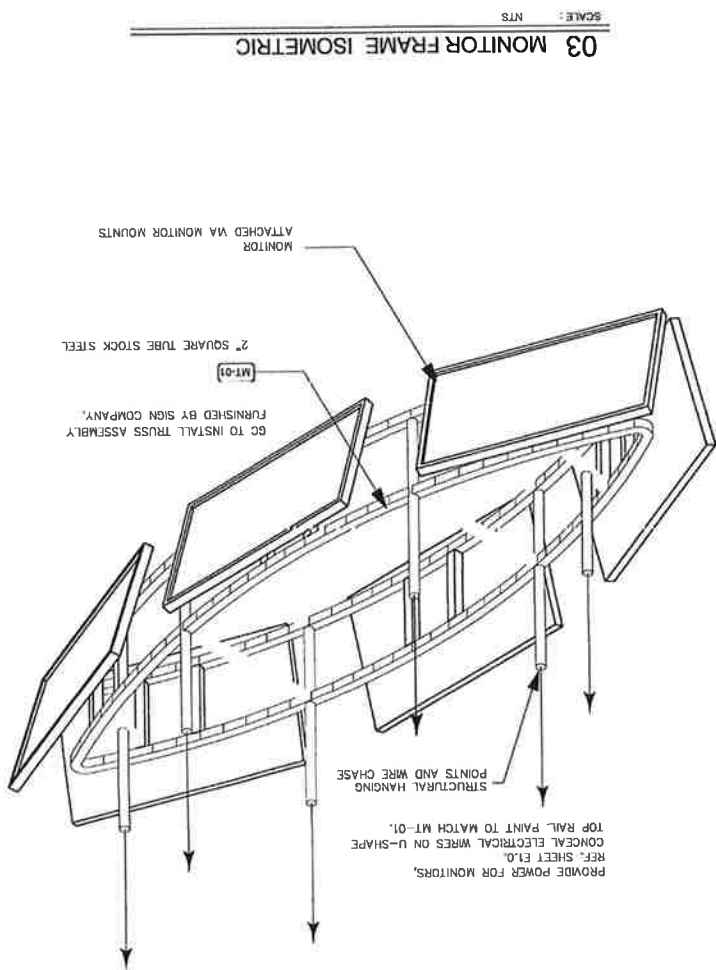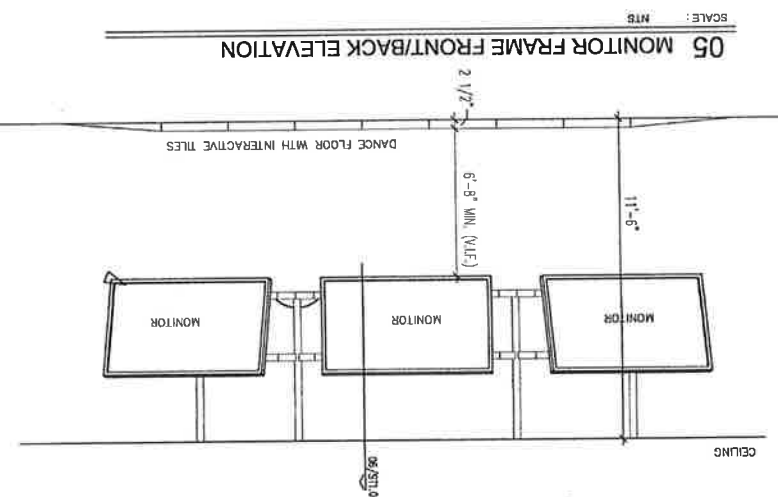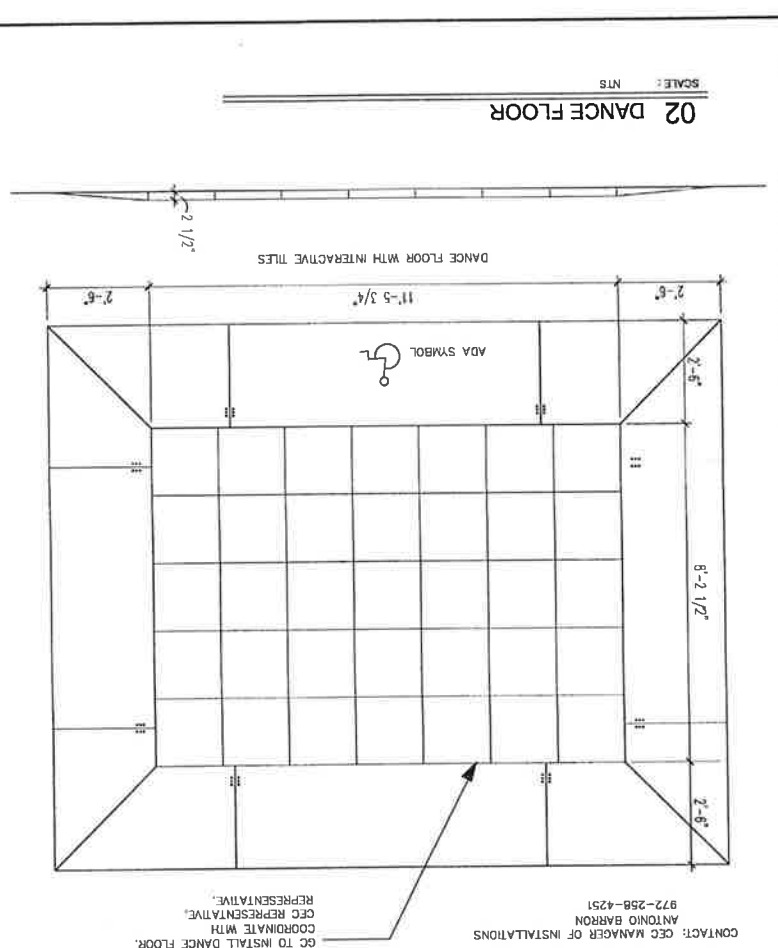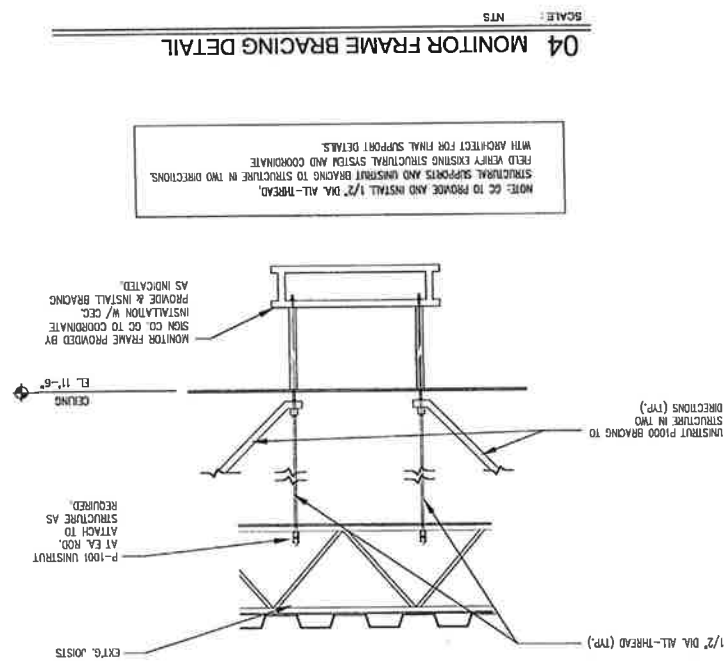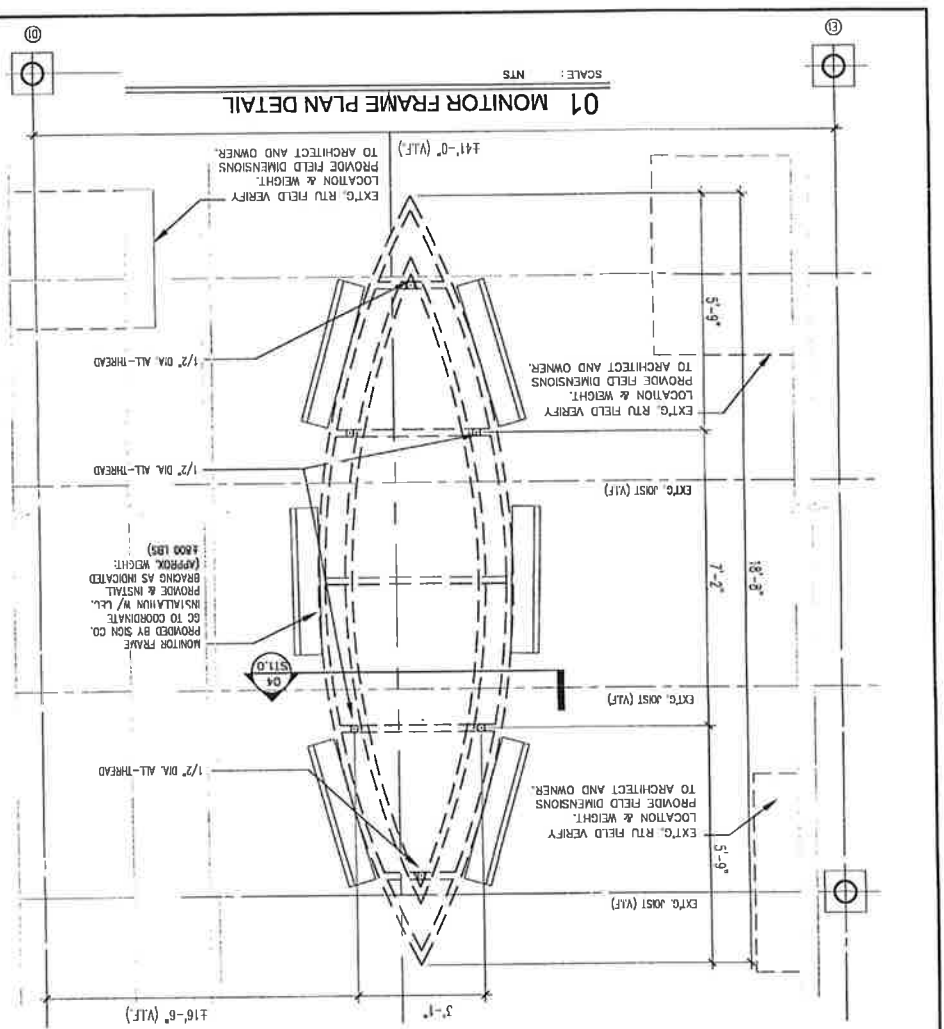

THESE DOCUMENTS ARE THE SOLE PROPERTY OF CEC ENTERTAINMENT, INC. ANY COPYING OR USE OF THESE DOCUMENTS FOR ANY PURPOSE OTHER THAN CONSTRUCTION OF THIS PROJECT WITHOUT EXPRESSED WRITTEN PERMISSION OF THE ARCHITECT AND OWNER IS PROHIBITED.

ST1.0
01 of 01

PROJECT NUMBER 301-2018

DATE 07-09-2018



CHUCK E. CHEESES **# 301**
1200 WALDRON #148, CENTRAL SHOPPING MALL
FORT SMITH, AR 72903
C.E.C. ENTERTAINMENT, INC.
1707 MARKER PLACE SUITE 200
IRVING, TX. 75063
FORT SMITH, AR

LIVE SHOW DETAILS

**PERMIT
ISSUE SET**
THIS IS A PERMIT ISSUE SET AS DETERMINED
BY GUIDELINES AND PROCEEDS
ESTABLISHED BY DEC ENTERTAINMENT, INC.

JAMES M. FAHILL, AIA
221 BEDFORD ROAD, SUITE 104
BEDFORD, TX 76022 817-554-8310



SPECIFICATIONS

DIVISION 1 – GENERAL CONDITIONS

01010 Summary of Work

- 1.01 WORK COVERED BY CONTRACT DOCUMENTS
- A. WORK OF THIS CONTRACT COMPREHENDS, BUT IS NOT LIMITED TO, GENERAL CONSTRUCTION FOR A BUILDING REMODEL PROJECT, INCLUDING MAJOR INTERIOR AND EXTERIOR COSMETIC MODIFICATIONS FOR AN EXISTING CEC ENTERTAINMENT, INC. (CEC), CHUCK E. CHEESE UNIT.
- B. IT IS INTENT OF THESE DOCUMENTS, THAT THEY REPRESENT A COMPLETE TURN KEY PROJECT FOR THE SCOPE OF WORK DESCRIBED.
1. EXCEPTIONS AND INCONSISTENCIES IN THE DOCUMENTS SHALL BE BROUGHT TO THE ATTENTION OF THE ARCHITECT PRIOR TO SUBMISSION OF BIDS OR START OF WORK.
- A. QUANTIFICATIONS OF BIDS WILL NOT BE ACCEPTED WITHOUT PRIOR APPROVAL OF THE OWNER'S REPRESENTATIVE.
- B. EXCEPTIONS AND INCONSISTENCIES IN THE DOCUMENTS SHALL NOT BE A BASIS FOR A CHANGE ORDER.
2. IN CASE OF DIFFERENCE BETWEEN BUILDING CODES, STATE LAWS, LOCAL ORDINANCES, ADA, INDUSTRY STANDARDS, UTILITY COMPANY REGULATIONS AND THE CONTRACT DOCUMENTS, THE MOST STRINGENT SHALL GOVERN. ANY WORK INVOLVED WITH THESE DIFFERENCES SHALL BE PERFORMED AT NO ADDITIONAL COST TO THE OWNER.

1.02 WORK BY OTHERS

- A. LANDLORD / TENANT (CEC) RESPONSIBILITY:
1. RESPONSIBILITY FOR THE WORK AS DESCRIBED IN THE DRAWINGS AND SPECIFICATIONS SHALL BE AS SET FORTH IN THE LEASE AND AS AGREED TO BY THE LANDLORD AND THE TENANT.

1.03 CONTRACT METHODS

- CONSTRUCT THE WORK UNDER A SINGLE LUMP SUM CONTRACT.

1.04 CONTRACTOR USE OF THE SITE

- A. LIMIT USE OF PREMISES FOR WORK AND FOR CONSTRUCTION OPERATIONS.
- B. CONTRACTOR SHALL COORDINATE ALL CONSTRUCTION ACTIVITIES AND STAGING OF MATERIALS DURING THE CONSTRUCTION OF THE PROJECT WITH THE OWNER'S REPRESENTATIVES IN ORDER TO AVOID THE LEAST POSSIBLE INTERFERENCE WITH LOCAL REGULAR OWNER OPERATIONS, BUSINESS, PARKING, DUMPSTER, ETC.
- 1.05 GENERAL CONTRACTOR RESPONSIBILITY:
- A. COORDINATE WORK OF THE VARIOUS SECTIONS OF SPECIFICATIONS TO ASSURE EFFICIENT AND ORDERLY SEQUENCE OF INSTALLATION OF CONSTRUCTION ELEMENTS, WITH PROVISIONS FOR ACCOMMODATING ITEMS INSTALLED LATER.
- B. COORDINATE ALL WORK OF VARIOUS SECTIONS OF THE SPECIFICATIONS HAVING INTERDEPENDENT RESPONSIBILITIES.
- C. COORDINATE SPACE REQUIREMENTS AND INSTALLATION OF PLUMBING AND ELECTRICAL WORK WHICH ARE INDICATED DIMENSIONALLY ON DRAWINGS.
1. FOLLOW ROUTING SHOWN FOR PIPES, DUCTS AND CONDUITS, AS CLOSELY AS PRACTICABLE; MAKE RUNS PARALLEL WITH LINES OF BUILDING.
2. UTILIZE SPACES EFFICIENTLY TO MAXIMIZE ACCESSIBILITY FOR OTHER INSTALLATIONS, MAINTENANCE AND REPAIRS.
- D. EXECUTE CUTTING AND PATCHING TO INTEGRATE ELEMENTS OF WORK, UNLESS OTHERWISE NOTED OR NON-CONFORMING WORK, PROVIDE OPENINGS FOR PENETRATIONS OF EXISTING SURFACES, AND PROVIDE SAMPLES FOR TESTING.
1. SEAL PENETRATIONS THROUGH FLOORS, WALLS AND CEILINGS. PROVIDE FIRE RAININGS AS REQUIRED BY CODE.
2. RETURN ALL CUT, UNCOVERED OR EXCAVATED AREAS TO THEIR ORIGINAL CONDITION, UNLESS THESE AREAS ARE SCHEDULED TO RECEIVE NEW SURFACES.

1.06 MISCELLANEOUS FEES

- LANDLORD SHALL PAY ALL IMPACT, UTILITY RESERVE, TAP, CONNECTION & USE FEES RELATED TO TENANT'S PROJECTED UTILIZATION OF INFRASTRUCTURE INCLUDING, BUT NOT LIMITED TO, ROAD IMPROVEMENT, WATER AND SEWER, FIRE PROTECTION MAINS, POLICE, FIRE AND EMERGENCY, RECREATION AND MAINTENANCE, MEDIAN STRIP AND LANDSCAPING, REZONING FEES, PARKING STUDIES AND SPECIAL PERMIT FEES, PROVIDED, HOWEVER, THAT TENANT SHALL PAY FOR FEES RELATED TO THE PHYSICAL CONNECTION OF UTILITIES.

1.07 PERMITS

- LANDLORD AND/OR CONTRACTORS AND/OR SUBCONTRACTORS SHALL OBTAIN ALL NECESSARY PERMITS FOR THE WORK.

1.08 TEMPORARY UTILITIES

- LANDLORD AND/OR CONTRACTORS AND/OR SUBCONTRACTORS ARE RESPONSIBLE FOR TEMPORARY UTILITIES FOR THEIR WORK INCLUDING PAYMENT OF UTILITY BILLS.

1.09 HAZARDOUS MATERIALS

- LANDLORD WARRANTS THE SITE AND/OR BUILDING IS FREE OF ASBESTOS CONTAINING MATERIALS (ACM) AND ANY OTHER HAZARDOUS MATERIALS, IF NOT, WILL REMOVE AND DISPOSE OF ANY ASBESTOS OR OTHER HAZARDOUS MATERIALS IN ACCORDANCE WITH ALL APPLICABLE LAWS.

01210 Preconstruction Meeting

- A PRECONSTRUCTION MEETING WILL BE HELD AT THE OFFICES OF THE OWNER FOR THE PURPOSES OF DISTRIBUTING FINAL CONSTRUCTION PLANS, REVIEWING BUDGETS, SCHEDULES AND RELATED PROJECT INFORMATION, INCLUDING: SPECIFIC PROJECT REQUIREMENTS FOR SUBMITTALS AS SET FORTH IN SECTION 01340. SPECIFIC PROJECT REQUIREMENTS FOR TESTING AS SET FORTH IN SECTION 01410.

01310 Construction Schedules

- GENERAL CONTRACTOR SHALL FURNISH A CONSTRUCTION SCHEDULE TO PROVIDE ADEQUATE PLANNING OF THE EXECUTION OF THE WORK.

01340 Submittals

- MAKE ALL SUBMITTALS REQUIRED AND AS NECESSARY TO ESTABLISH COMPLIANCE WITH THE SPECIFIED REQUIREMENTS OF THE WORK AND IN A TIMELY MANNER TO COMPLETE SCHEDULES. PROVIDE ADEQUATE COPIES TO ARCHITECT FOR GENERAL CONTRACTORS USE. ARCHITECT WILL RETAIN 1 COPY PLUS 1 COPY FOR EACH CONSULTANT INVOLVED. ANY SUBMITTAL NOT BEARING THE REVIEW STAMP OF THE GENERAL CONTRACTOR WILL NOT BE REVIEWED.

01410 Testing Laboratory Services

- PROVIDE TESTING AND INSPECTING, COMPLETE AS REQUIRED FOR VARIOUS SECTIONS OF THE WORK AND AS REQUIRED BY THE OWNER, THE ARCHITECT AND APPLICABLE GOVERNMENTAL AGENCIES.

01500 Temporary Facilities and Controls

- GENERAL CONTRACTOR SHALL PROVIDE AND MAINTAIN ALL TEMPORARY SERVICES AND CONTROLS AS REQUIRED TO ACCOMPLISH THE WORK IN ACCORDANCE WITH ALL APPLICABLE CODES AND ORDINANCES.

01630 Substitutions and Product Options

- NO SUBSTITUTION OF PRODUCTS, MATERIALS OR EQUIPMENT SPECIFIED HEREIN WILL BE ALLOWED UNLESS SUBMITTED WITH SUBSTANTIATING DATA FOR OWNER'S WRITTEN APPROVAL PRIOR TO INSTALLATION.

01700 Project Closeout

- THE GENERAL CONTRACTOR SHALL PROVIDE ALL NECESSARY BONDS, GUARANTEES, RECEIPTS, AFFIDAVITS AND CERTIFICATE OF OCCUPANCY TO THE OWNER WITH RECORD DOCUMENTS, OPERATION, MAINTENANCE AND WARRANTY DATA, TAGGED KEYS AND HVAC TAG REPORT PRIOR TO FINAL ACCEPTANCE AND PAYMENT.

01710 Cleaning

- SCHEDULE FINAL CLEANING PRIOR TO TURNING PROJECT OVER TO THE OWNER. PROFESSIONALLY CLEAN THE ENTIRE BUILDING. CHANGE OUT HVAC FILTERS. CLEAN GLASS INSIDE AND OUT. POLISH ALL SURFACES.

01720 Project Record Documents

- GENERAL CONTRACTOR SHALL MAINTAIN AND FURNISH TO OWNER AT COMPLETION, A COMPLETE SET OF RECORD DOCUMENTS SHOWING ALL CHANGES MADE DURING CONSTRUCTION, INCLUDING THE ORIGINAL PERMIT SET.

01730 Operation, Maintenance & Warranty Data

- GENERAL CONTRACTOR SHALL FURNISH TO OWNER AT COMPLETION, A COMPLETE SET OF OPERATING, MAINTENANCE AND WARRANTY MANUALS FOR ALL COMPONENTS OF THE WORK, INCLUDING BUT NOT LIMITED TO EQUIPMENT, FIXTURES, PRODUCTS AND FINISHES.

01740 Accessibility Inspection & Certification

- GENERAL CONTRACTOR SHALL SECURE ANY ON-SITE INSPECTIONS AS REQUIRED BY THE STATE ON BEHALF OF THE OWNER AND CORRECT ALL REQUIRED DEFICIENCIES IN ORDER TO SECURE STATE COMPLIANCE FOR THE PROJECT PRIOR TO FINAL PAYMENT.

DIVISION 2 – SITE WORK

02070 Selective Demolition

- A. REMOVE ITEMS AS DESIGNATED OR NOTED TO BE REMOVED ON THE DRAWINGS. PROVIDE AND PLACE BRACING AND/OR SHORING AS REQUIRED AND BE RESPONSIBLE FOR THE SAFETY AND SUPPORT OF THE EXISTING STRUCTURES.
- B. SECURE ANY NECESSARY PERMITS OR CLEARANCES AS REQUIRED TO FACILITATE THE DEMOLITION AND/OR THE TRANSPORTATION OF THE DEBRIS. DISPOSE OF ALL DEBRIS IN ACCORDANCE WITH LAWS IN EFFECT AT THE SITE.

DIVISION 6 – WOOD AND PLASTICS

06100 Rough Carpentry

- PROVIDE AND INSTALL ALL ROUGH CARPENTRY ITEMS AS REQUIRED FOR A COMPLETE AND PROPER INSTALLATION AND AS REQUIRED BY CODE. PROVIDE FIRE RETARDANT TREATED WOOD WHEN REQUIRED BY CODE.

WOOD FRAMING:

GRADE MARKED DOUGLAS FIR-LARCH STRUCTURAL GRADE NO.1 WOOD FRAMING AS SHOWN ON DRAWINGS.

SILLS, PLATES AND LEDGERS:

GRADE MARKED DOUGLAS FIR-LARCH STRUCTURAL GRADE NO.2 WOOD FRAMING AS SHOWN ON DRAWINGS. ALL SILLS OR PLATES ON CONCRETE OR MASONRY SHALL BE PRESSURE TREATED OR EQUAL.

CLU-LAM BEAMS AND POSTS:

ENGINEERED CLU-LAM BEAMS AND POSTS SHALL COMPLY WITH "STANDARD SPECIFICATIONS FOR STRUCTURAL GLUED LAMINATED DOUGLAS FIR TIMBER". FABRICATION SHALL SUBMIT A CERTIFICATE OF INSPECTION TO THE BUILDING OFFICIAL FOR EACH BEAM AND POST PRIOR TO ERECTION. SUBMIT SHOP DRAWINGS FOR REVIEW PRIOR TO FABRICATION.

JOISTS:

"BRUSS JOIST" TYPE AS SHOWN ON THE DRAWINGS. PROVIDE DESIGN CALCULATIONS AND SHOP DRAWINGS FOR REVIEW PRIOR TO FABRICATION. PROVIDE ALL REQUIRED BLOCKING, BRACING, HANGERS AND BRIDGING REQUIRED FOR A COMPLETE AND PROPER INSTALLATION.

SHEET GOODS:

SHEATHING: 5/8" OSB (MINIMUM 5 PLY) EXTERIOR 1 OR EQUIVALENT 5/8" OSB. DECKING: 3/4" 48/24 STRUCTURAL GRADE, TAG PLYWOOD.

BLOCKING AND MISCELLANEOUS ITEMS:

PROVIDE AND INSTALL BLOCKING, BACKING AND MISCELLANEOUS FRAMING FOR ALL COMPONENTS AND EQUIPMENT AS SHOWN OR IMPLIED ON THE DRAWINGS AND OR AS REQUIRED FOR A PROPER INSTALLATION OF A BUILDING COMPONENT.

HARDWARE:

ALL ROUGH HARDWARE, FASTENERS AND MISC. ITEMS REQUIRED FOR PROPER INSTALLATION OF COMPONENTS AS SHOWN.

WEATHER RESISTANT MEMBRANE:

FURNISH & INSTALL TYVEK "STUCCO-WRAP" BY DUPONT COMPANY ON EXTERIOR OF ALL EXTERIOR WALL SHEATHING.

06200 Finish Carpentry

- FURNISH AND INSTALL ALL ITEMS NOT INCLUDED IN THE OWNER'S MILLWORK PACKAGE, INCLUDING BUT NOT LIMITED TO WOOD TRIM, MOLDINGS, WALL CAPS, LIGHT CUTTER, AND ACCESSORIES FOR A COMPLETE & PROPER INSTALLATION.

06410 Millwork

- INSTALL OWNER FURNISHED MILLWORK PACKAGE FROM MONEST CABINET CO., INC, 1674 INDUSTRIAL AVENUE, OTTAWA, KS 66067, CONTACT JOHN GRIFFIN 785/242-8181 FOR DETAILED LIST OF ITEMS IN PACKAGE.

DIVISION 7 – THERMAL & MOISTURE

07210 Building Insulation

- A. PROVIDE AND INSTALL BUILDING INSULATION SUCH AS MANUFACTURED BY THE MANVILLE CORPORATION OR EQUAL AT ALL EXTERIOR WALLS. PROVIDE TAPE AND SEALER AS RECOMMENDED BY MANUFACTURER OF INSULATION WITH THE RESISTIVE AND PERIM RATING EQUAL TO THE INSULATION.
1. FOIL-FACED BATT INSULATION INSTALLED IN ALL EXTERIOR STUD WALLS. R-19 MINIMUM. FLAME SPREAD INDEX NOT TO EXCEED 75, SMOKE DEVELOPED INDEX NOT TO EXCEED 150.
2. UNFACED BATT INSULATION INSTALLED IN ALL PERIMETER PARTITIONS OF TOILETS, OFFICES, MECHANICAL ROOM, KITCHEN AND IN OTHER INTERIOR PARTITIONS WHERE INDICATED ON DRAWINGS. R-11 MINIMUM. FLAME SPREAD INDEX NOT TO EXCEED 10, SMOKE DEVELOPED INDEX NOT TO EXCEED 10.
3. SOA-ROCK INSULATION BOARD INSTALLED IN ALL FURRED EXTERIOR WALLS. R-4.3 MINIMUM.
4. FOIL-FACED BATT INSULATION INSTALLED UNDERSIDE OF ROOFDECK. R-19 MINIMUM.

07511 Membrane Roofing Repair

- CONTACT WARRANTY OF EXISTING ROOFING SYSTEM AND REVIEW ALL PROPOSED MODIFICATIONS. INSPECT EXISTING ROOF WITH MANUFACTURER'S REPRESENTATIVE. REPAIR EXISTING MEMBRANE AT ALL PLACES OF NEW WORK TO PROVIDE COMPLETE WATER-TIGHT ROOFING SYSTEM IN ACCORDANCE WITH MANUFACTURERS SPECIFICATIONS.

07600 Flashing and Sheet Metal

- PROVIDE AND INSTALL ALL FLASHINGS, FLASH PANS, OUTLETS AND DOWNSPOUTS AS REQUIRED IN 24 GAUGE "PAINTED" GALVANIZED IRON AS REQUIRED AND AS APPROVED BY THE ROOFING SYSTEM MANUFACTURER.

07700 Roof Specialties

- PROVIDE AND INSTALL 30" x 36" DR CD 5-20 SERIES, GALVANIZED STEEL ROOF HATCH. PROVIDE AND INSTALL ALL REQUIRED CURBS, VENTS, AND MISCELLANEOUS ROOF ACCESSORIES AS REQUIRED.

07920 Sealants and Caulking

- PROVIDE AND INSTALL ALL REQUIRED SEALANTS, CAULKINGS AND ACCESSORIES FOR ALL COMPONENTS OF THE WORK.

DIVISION 8 – DOORS AND WINDOWS

08100 Metal Doors and Frames

- A. PROVIDE AND INSTALL ALL 16 GAUGE HOLLOW METAL DOOR FRAMES WITH ANCHORS AND HARDWARE CUTOITS.
- B. PROVIDE AND INSTALL ALL 16 GAUGE HOLLOW METAL DOORS AS SHOWN. DOORS SHALL BE PREPARED TO RECEIVE FINISH HARDWARE AS APPROVED ON SUBMITTED SCHEDULE. FURNISH LABELS AS REQUIRED BY GOVERNING CODES.

08412 Aluminum Entrance Doors

- VISUALUAL MADE STYLE ENTRANCE UNITS DARK BRONZE FRAMES TO MATCH STOREFRONT. HARDWARE AS SCHEDULED.

08710 Finish Hardware

- SUBMIT HARDWARE SCHEDULE AND KEYING SCHEDULE BASED ON DOCUMENTS FOR APPROVAL. FURNISH AND INSTALL ALL FINISH HARDWARE ON APPROVED SCHEDULE. MOUNT ALL DOOR CLOSERS TO NON-PUBLIC SIDE OF DOORS.

08800 Glazing

- COMPLY WITH ALL AGENCIES HAVING JURISDICTION OVER THE PROJECT.

GLASS:

PROVIDE AND INSTALL ALL INSULATED GLAZING AND SINGLE GLAZING AS REQUIRED FOR A COMPLETE INSTALLATION. EXTERIOR GLAZING SHALL BE PPG 1" INSULATED UNITS W/ 5.C-8-58 (1/4" BRONZE EXTERIOR & 1/4" CLEAR INTERIOR).

DIVISION 9 – FINISHES

09201 Exterior Insulation & Finish System

- PROVIDE ALL MATERIAL, LABOR, AND EQUIPMENT NECESSARY FOR A COMPLETE INSTALLATION OF THE DRAINABLE E.I.F.S. (DRYVIT) SYSTEM, DONE IN STRICT ACCORDANCE WITH ALL APPLICABLE STATE AND LOCAL CODES TO PROVIDE A COMPLETE AND WATER-TIGHT INSTALLATION BY A MANUFACTURER LICENSED APPLICATOR.
1. THE DRYVIT SYSTEM, INCLUDING ALL RELATED PRODUCTS AND MATERIALS, SHALL BE INSTALLED IN STRICT ACCORDANCE WITH THE LATEST PUBLISHED RECOMMENDATIONS AND SPECIFICATIONS OF DRYVIT SYSTEMS, INC.
2. SUBMIT MANUFACTURER'S APPROVAL OF SUBSTRATE, SYSTEM & INSTALLER TO ARCHITECT WITH SAMPLES.
- FINISH: DRYVIT SAIBOLAST

09260 Gypsum Wall Board System

- PROVIDE ALL GYPSUM WALLBOARD (5/8" TYPE II, GRADE X), CEILING BACKERBOARD (DURROCK OR MONOCORBOARD), 22 GAUGE DRYWALL STUDS (7-1/2", 3-5/8" & 4"), METAL TRIM, CORNER BEADS, JOINTING SYSTEM, FASTENING DEVICES AND OTHER MATERIAL FOR A COMPLETE AND PROPER DRYWALL INSTALLATION.

09310 Porcelain Floor Tile

- PROVIDE AND INSTALL ALL SCHEDULED PORCELAIN FLOOR TILE IN PATTERNS AS SHOWN ON DRAWINGS. WATERPROOF MEMBRANE: TWO-COMPONENT LIQUID RUBBER LATEX WITH CONTINUOUS FIBERGLASS REINFORCEMENT EQUAL TO LATHECOTE 9235. COMPLY WITH APPLICABLE TCA INSTALLATION METHODS FOR SUBSTRATES INDICATED. PROVIDE TILE EXPANSION JOINTS AT ALL CONSTRUCTION AND/OR JOINTS IN THE SLAB.

09311 Ceramic Wall Tile

- PROVIDE AND INSTALL ALL SCHEDULED CERAMIC WALL TILE IN PATTERNS AS SHOWN ON DRAWINGS.

09330 Quarry Tile

- PROVIDE AND INSTALL ALL SCHEDULED QUARRY TILE IN SERVICE AREAS AS SHOWN ON DRAWINGS. WATERPROOF MEMBRANE: TWO-COMPONENT LIQUID RUBBER LATEX WITH CONTINUOUS FIBERGLASS REINFORCEMENT EQUAL TO LATHECOTE 9235. COMPLY WITH APPLICABLE TCA INSTALLATION METHODS FOR SUBSTRATES INDICATED. PROVIDE TILE EXPANSION JOINTS AT ALL CONSTRUCTION AND/OR JOINTS IN THE SLAB.

09510 Acoustical Ceilings

- PROVIDE ADEQUATE STRUCTURAL HEIGHT TO ALLOW 12' CEILING. PROVIDE CEILING AT ELEVATIONS SCHEDULED IN LOCATIONS WITH LATERAL BRACING AS SHOWN ON DRAWINGS. GRID & TILE SHALL BE BY ARMSTRONG.

09660 Resilient Flooring

- PROVIDE AND INSTALL RESILIENT FLOORING WHERE SCHEDULED WITH ADHESIVE AS APPROVED BY THE MANUFACTURER.

09678 Resilient Base

- PROVIDE AND INSTALL 4" HIGH RUBBER BASE AS SCHEDULED WITH ADHESIVE AS APPROVED BY THE MANUFACTURER.

09697 Carpet

- PROVIDE AND INSTALL TILE CARPET, BLACK TRANSITION STRIPS AND ACCESSORIES AS SCHEDULED. INSTALL PER MANUFACTURER'S RECOMMENDATIONS.

09900 Painting

- PROVIDE AND APPLY PAINT TO ALL INTERIOR AND EXTERIOR SURFACES REQUIRED TO RECEIVE PAINT. ALL SURFACES SHALL BE PREPARED, PRIMERED AND PAINTED WITH SHERWIN WILLIAMS MATERIALS FORMULATED FOR THE SPECIFIC SURFACE. SUBMIT SCHEDULE, SAMPLES, MANUFACTURERS PRODUCT DATA AND COLORS FOR APPROVAL PRIOR TO STARTING WORK.

09971 Fiberglass Wall Panels

- PROVIDE AND INSTALL SCHEDULED FRP WITH ACCESSORIES AND TRIM WHERE SHOWN ON DRAWINGS.

09972 Marlite Wall Panels

- PROVIDE AND INSTALL SCHEDULED MARLITE PANELS WHERE SHOWN ON DRAWINGS.

DIVISION 10 – SPECIALTIES

10162 Toilet Partitions

- PROVIDE AND INSTALL TOILET PARTITIONS AS SHOWN ON PLANS.

10260 Wall Corner Guards

- A. PROVIDE AND INSTALL "WHITE GLOSSY" CORNER GUARDS (2540 1-1/8" X 4"-0") AT ALL EXPOSED WALL CORNERS EXCEPT KITCHEN AREAS. FOREMOST MANUFACTURING, CHARLIE COBAUGH 800-325-7356.
- B. PROVIDE AND INSTALL "WHITE GLOSSY" CORNER GUARDS (2540 1-1/8" X 4"-0") AT ALL EXPOSED HEADER CORNERS IN RESTROOMS & KITCHEN AREAS. FOREMOST MANUFACTURING, CHARLIE COBAUGH 800-325-7356.
- C. PROVIDE AND INSTALL STAINLESS STEEL CORNER GUARDS (OF-3548, 2" x 2" x 18 GAUGE x FULL HEIGHT) AT ALL EXPOSED WALL CORNERS IN KITCHEN AND NON-PUBLIC AREAS.

10400 Signage

- A. FURNISH ALL REQUIRED PERMITS, LABOR, SUPERVISION, MATERIALS, SERVICES AND EQUIPMENT REQUIRED IN CONJUNCTION WITH REQUIRED SIGNAGE. COORDINATE AND PROVIDE ALL ELECTRICAL CONNECTIONS TO OWNER'S SIGN COMPANY.
- B. FURNISH AND INSTALL ALL EXTERIOR ADDRESS SIGNAGE, PARKING LOT SIGNAGE FOR ADA AND ALL INTERIOR ADA AND RESTROOM SIGNAGE.

10521 Portable Fire Extinguishers

- PROVIDE AND INSTALL A FIRE EXTINGUISHER WITH CABINET AT EACH EXIT AND WITHIN 10' OF EACH COOKING SURFACE. EXTS: AMBASSADOR SERIES #1017-521 ABC RATED 10LB. "COSMAC" 10C. COOKING SURFACE: 40BC.

10702 Exterior Metal Canopies

- COORDINATE INSTALLATION OF METAL CANOPIES TO BE PROVIDED AND INSTALLED OWNER'S SIGN COMPANY, FOR A COMPLETE AND PROPER INSTALLATION.

10800 Toilet Room Accessories

- PROVIDE AND INSTALL TOILET ROOM ACCESSORIES AS SCHEDULED AND AS REQUIRED BY ADA AND LOCAL AND STATE ACCESSIBILITY CODES.

DIVISION 11 – EQUIPMENT

11400 Fixtures and Equipment

- INSTALL ALL FIXTURES AND EQUIPMENT AS SCHEDULED FOR A COMPLETE AND PROPER OPERATION. GENERAL CONTRACTOR SHALL COORDINATE AND INTERFERE WITH THE WORK OF THIS SECTION, INCLUDING BUT NOT LIMITED TO WOOD BLOCKING, ANCHORS, ASSEMBLY, INSTALLATION, HOOK-UP AND START-UP OF ALL REQUIRED EQUIPMENT.

DIVISION 12 – FURNISHINGS

12100 Decor

- COORDINATE THE INSTALLATION OF OWNER FURNISHED DECOR AND SIGNAGE.

12521 Motorized Window Shades

- INSTALL OWNER FURNISHED "VANGUARD" MOTORIZED SHEER SHADES WITH ALL ELECTRICAL AND CONTROLS FOR A COMPLETE OPERATING SYSTEM. VIMCO CORPORATION 800-446-1503. TROY KUNKEL 817-222-2211.

12600 Furniture

- INSTALL AND SET UP OWNER FURNISHED FURNITURE.

DIVISION 13 – DIVISION 14

- NOT USED



PERMIT ISSUE SET

THIS IS A PERMIT ISSUE SET AS DEFINED BY CDD/LINES AND PROCESS ESTABLISHED BY CEC ENTERTAINMENT, INC.

301

CHUCK E. CHEESE'S
1200 WALDRON #148, CENTRAL SHOPPING MALL
FORT SMITH, AR 72803

C.E.C. ENTERTAINMENT, INC.
1707 MARBLEFACE BLVD., SUITE 200
IRVING, TX 75063



DATE
07-09-2018

REVISIONS

PROJECT NUMBER
301-2018


SHEET
SP1.0
OF 01

THESE DOCUMENTS ARE THE SOLE PROPERTY OF CEC ENTERTAINMENT, INC. ANY COPYING OR USE OF THESE DOCUMENTS FOR ANY PURPOSE OTHER THAN CONSTRUCTION OF THIS PROJECT WITHOUT EXPRESSED WRITTEN PERMISSION OF THE ARCHITECT AND OWNER IS PROHIBITED.

IN THE RESTROOMS, REMOVE EXISTING PLUMBING FIXTURES, SUPPORTS, AND PIPE CONNECTIONS. PROVIDE NEW FIXTURES (PER FIXTURE SCHEDULE) ASSIGNED PER NEW ARCHITECTURAL LAYOUT. RECONSTRUCT/REPAIR EXISTING DOMESTIC WATER AND SANITARY DRAIN/VENT PIPING TO ACCOMMODATE NEW FIXTURE LAYOUT AND REPLACE FLOOR CARRIERS AS NECESSARY. THE CONTRACTOR SHALL REPLACE THE FLOOR TILE IN THE MEN'S AND WOMEN'S RESTROOMS. REFER TO ARCHITECTURAL FLOOR PLANS FOR ADDITIONAL INFORMATION. DURING THE FLOORING WORK, IF A WATER CLOSET IS DAMAGED OR OTHERWISE DAMAGED, THE CONTRACTOR SHALL REPLACE THE WATER CLOSET PER THE PLUMBING PLANS AND SCHEDULES. OTHERWISE THE CONTRACTOR MAY RE-INSTALL THE EXISTING UNIT. FINISHES AND INSTALL NEW URINALS, LAVATOIRES, COUNTERTOPS, ETC. PER THE ARCHITECTURAL PLANS AND PLUMBING PLANS. REFER TO ARCHITECTURAL SECTIONS FOR ALL DIMENSIONS AND ELEVATIONS.

01 FLOOR PLAN - PLUMBING DEMOLITION

SCALE: 1/4" = 1'-0"

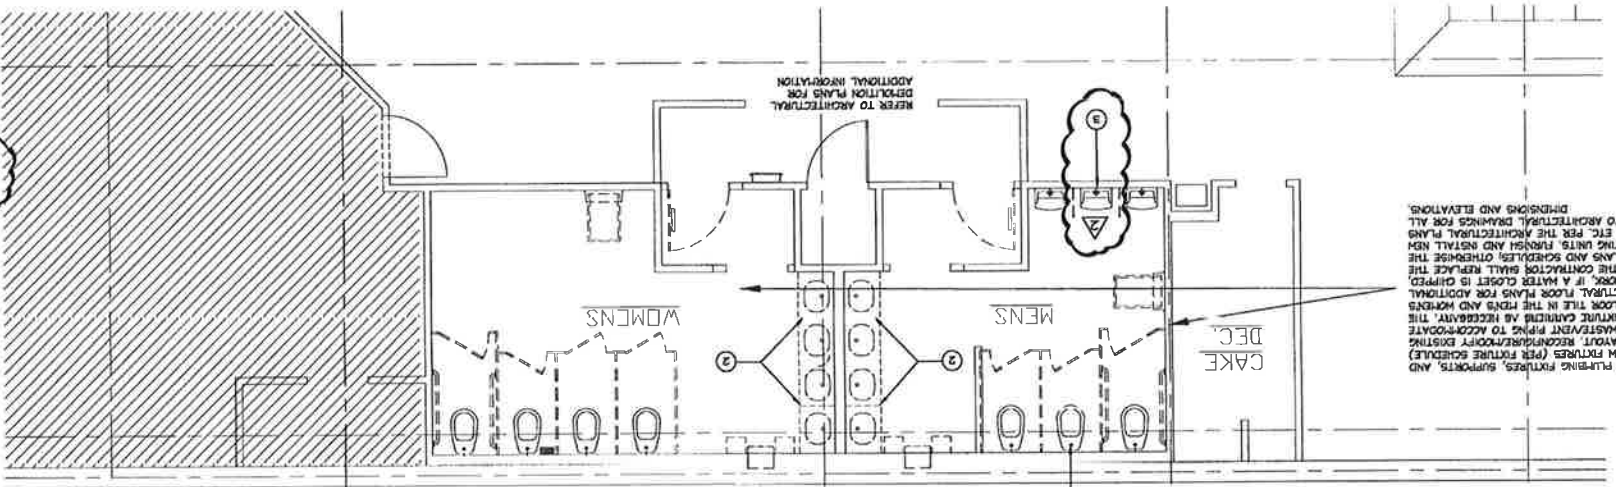


DEMO KEYED NOTES:

1. REMOVE EXISTING WATER CLOSET AND PIPING CONNECTIONS. RECONSTRUCT/REPAIR EXISTING DOMESTIC WATER AND SANITARY DRAIN/VENT PIPING AS REQUIRED AND REMOVE FUTURE CARRIERS AS NECESSARY. REFER TO ARCHITECTURAL DRAWINGS FOR ALL DIMENSIONS, LOCATIONS AND ELEVATIONS.
2. REMOVE EXISTING LAVATOIRES, SUPPORTS, AND PIPE CONNECTIONS. PROVIDE NEW LAVATOIRES (PER FIXTURE SCHEDULE) WITH NEW P-TYPE AND OTHER ACCESSORIES. RECONSTRUCT/REPAIR EXISTING DOMESTIC WATER AND SANITARY DRAIN/VENT PIPING TO ACCOMMODATE NEW FIXTURES. REFER TO ARCHITECTURAL DRAWINGS FOR ALL DIMENSIONS, LOCATIONS AND ELEVATIONS.
3. REMOVE EXISTING URINAL AND PIPING CONNECTIONS. RECONSTRUCT/REPAIR EXISTING DOMESTIC WATER AND SANITARY DRAIN/VENT PIPING AS REQUIRED AND REMOVE FUTURE CARRIERS AS NECESSARY. REFER TO ARCHITECTURAL DRAWINGS FOR ALL DIMENSIONS, LOCATIONS AND ELEVATIONS.

02 FLOOR PLAN - PLUMBING NEW

SCALE: 1/4" = 1'-0"

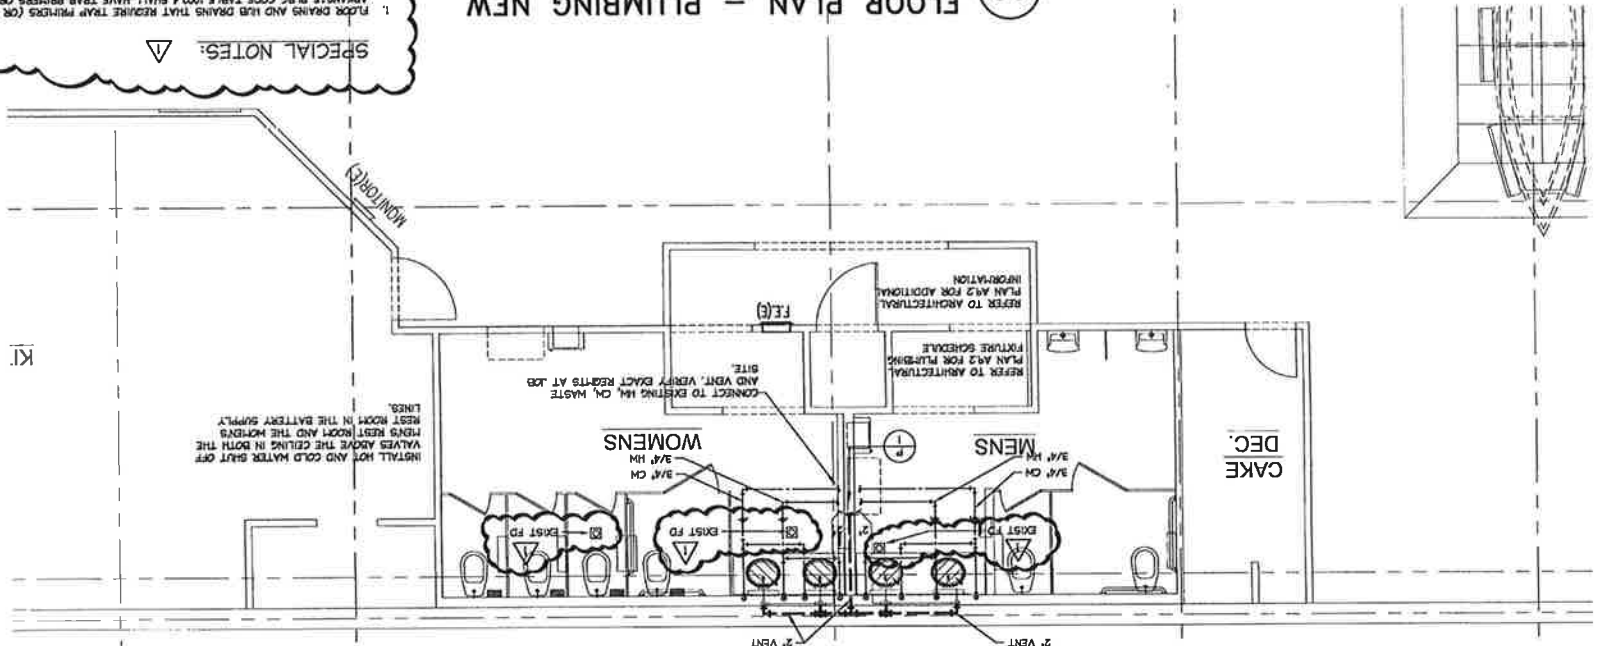

SPECIAL NOTES:

1. ARCHIBAS PLUS CODE TABLE 1002.4 SHALL HAVE TRAP PIPERS OR GUARDS INSTALLED.
2. ALL DEVICES, APPLIANCES, APPARATUS AND APPLIANCES INTENDED TO SERVE SOME SPECIAL FUNCTION SUCH AS STERILIZATION, DISTILLATION, PROCESSING, COOLING, OR STORAGE OF ICE OR FOOD, AND THAT CONNECT TO THE WATER SUPPLY SYSTEM, SHALL BE PROVIDED WITH PROTECTION AGAINST BACKFLOW AND CONTAMINATION OF THE WATER SUPPLY SYSTEM. WATER PIPES, FILTERS, SOFTENERS, TANKS AND ALL OTHER APPLIANCES AND DEVICES THAT HANDLE OR TREAT POTABLE WATER SHALL BE PROTECTED AGAINST CONTAMINATION.
3. WATER HEATER INSTALLATION SHALL COMPLY WITH THE 2006 ARCHIBAS PLUMBING CODE. QUARTER & DRAIN PAN, POP OFF VALVE, VACUUM RELIEF FOR BOTTOM FED TANKS, EXPANSION TANK, ETC. CONTRACTOR SHALL MAKE ALL CHANGES TO BRING THE CURRENT INSTALLATION INTO CODE COMPLIANCE.

GENERAL NOTES:

1. VERIFY EXISTING LOCATIONS, ELEVATIONS AND CHARACTERISTICS OF UTILITIES AND PIPING BEFORE COMMENCEMENT OF WORK, AND IMMEDIATELY NOTIFY THE ARCHITECT OF ANY DISCREPANCIES.
2. OBTAIN EXACT LOCATIONS AND MOUNTING HEIGHTS OF PLUMBING FIXTURES AND KITCHEN EQUIPMENT FROM ARCHITECTURAL AND KITCHEN EQUIPMENT DRAWINGS. PROVIDE WALL BACKING FOR ALL MOUNTED PLUMBING FIXTURES AND ACCESSORIES.
3. CONTRACTOR TO COORDINATE WITH UTILITY COMPANIES FOR ANY NECESSARY SERVICE AND CONNECTIONS. CONTRACTOR SHALL PAY ALL PERMITS AND COORDINATE PAYMENT OF IMPACT FEES BY CHECK E CHEQUES.
4. TERMINATE ALL VENT AND FLEE OUTLET AT 10'-0" MIN. FROM ANY FRESH AIR INTAKES.
5. INSTALL ALL PLUMBING AND AVOID INTERFERENCE WITH ELECTRICAL AND MECHANICAL EQUIPMENT AND STRUCTURAL FRAMING. NO WATER OR DRAIN LINES PERMITTED OVER OR UNDER ELECTRICAL PANELS. INSURE THAT ALL WATER LINES INSIDE WALLS ARE ADEQUATELY SECURED.
6. PROVIDE FLEXIBLE UNITS OTHERWISE NOTED. TRAPS, STOPS, GATE VALVES, GAS COCKS, WATER WASTES, WATER ARRESTERS, WALL CLEANOUTS, CLEANOUT COVERS, FLEX CONNECTIONS, SHUT-OFF VALVES AND REDUCED TO AN APPROVED REGISTRATION AND ALL NECESSARY TIPS FOR A COMPLETELY INSTALLED & CONNECTED PLUMBING SYSTEM.
7. RECORD ON AS-BUILT DRAWINGS ALL SIZES, LOCATIONS, INVERTS AND PATTERNS OF EXISTING PIPES THAT ARE DISCONTINUED AND NEW PIPES INSTALLED DURING THE COURSE OF THE PROJECT.
8. ALL WORK SHALL BE DONE IN ACCORDANCE WITH ALL LOCAL AND FEDERAL CODES, RULES AND REGULATIONS GOVERNING THIS PROJECT.
9. UPON COMPLETION OF JOB, INSPECT ALL EXPOSED PORTIONS OF THE PLUMBING INSTALLATION. EXCEPT PRODUCT LABELS AND THOSE REQUIRED BY LAW.
10. TERMINATE ALL INDIRECT WASTE LINES ABOVE FLOOR SINK WITH AIR GAP. AIR GAP MUST BE TWICE THE SIZE OF THE INDIRECT DRAIN LINE WITH AIR GAP. PROVIDE AND INSTALL SCHEDULE 40 PVC PIPE.
11. PROVIDE FLEXIBLE GAS CONNECTIONS TO WATER HEATER AND COOKING EQUIPMENT. PROVIDE RIGID GAS CONNECTIONS TO ALL OTHER EQUIPMENT AND APPLIANCES AND WHERE LOCAL JURISDICTION PROHIBITS THE USE OF FLEXIBLE CONNECTIONS.
12. VERIFY ALL EQUIPMENT AND APPLIANCE CONNECTION SIZES PRIOR TO MAKING FINAL CONNECTION. REDUCE BRANCH PIPE SIZES JUST PRIOR TO CONNECTION TO UNIT.
13. PLUMBING CONTRACTOR SHALL VERIFY JURISDICTION REQUIREMENTS FOR FLOOR SINKS AND FLOOR DRAINS. THE COVERING AUTHORITY HAVING JURISDICTION SHALL RAISE THE FINISHED FLOOR SINKS MAY BE REQUIRED TO BE INSTALLED WITH THE FINISHED FLOOR. FLOOR DRAINS MAY BE REQUIRED TO BE RECESSED WITH THE FLOOR SLOPED TO THE DRAIN. THE PLUMBING CONTRACTOR SHALL BE RESPONSIBLE FOR OBTAINING THIS INFORMATION AND INSTALLING THESE ITEMS AS REQUIRED BY CODE.



01 of 02
P1.0
SHEET

PROJECT NUMBER
301-2018

07-14-18 CITY COMMENTS
07-14-18 WORK LOG

REVISIONS

DATE
07-09-2018

07/21/18
STATE OF ARKANSAS
DON PEINI
PROFESSIONAL ENGINEER
MECHANICAL ENGINEERING

CHUCK E. CHEESES
1200 WALDRON, #143 CENTRAL SHOPPING MALL
FORT SMITH, AR 72903
C.E.C. ENTERTAINMENT, INC.
107 MARKET PLACE BLVD, SUITE 200
IRVING, TX 75063


301
FORT SMITH, AR
PLUMBING PLAN

ISSUE SET
PERMIT


DON PEINI CONSULTING ENGINEER

ARCHITECTURE - PLANNING - DESIGN
JAMES M. HAMILL, AIA
221 BEYFORD ROAD, SUITE 108
BEYFORD, TX 75002 817-254-8010



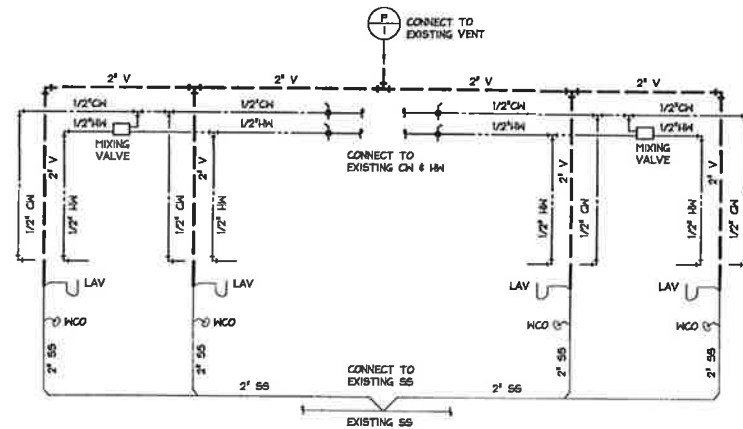

01 PLUMBING RISER DIAGRAM
SCALE: NO SCALE


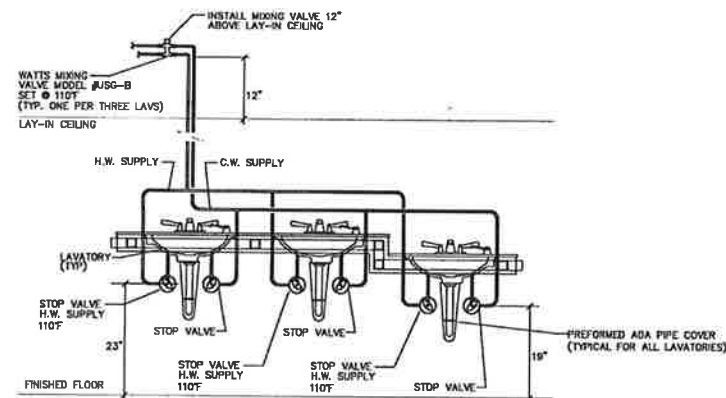


02 LAVATORY MIXING VALVE DETAIL
SCALE: 1/4\"/>

PLUMBING SYMBOL LEGEND	
SYMBOL	DESCRIPTION
	SANITARY SEWER (SS)
	VENT (V)
	DOMESTIC COLD WATER (CH)
	DOMESTIC HOT WATER (HW)
	NATURAL GAS (G)
	INDUSTRIAL WASTE (IW)
	GREASE TRAP WASTE (GTW)
	COMPRESSED AIR (A)
	1/2\"/>
	1/4\"/>
	1/2\"/>
	1/4\"/>
	FIRE SPRINKLER SERVICE (F)
	DOMESTIC HOT WATER RETURN (REGIRC)
	PIPE DOWN
	TEE CONNECTION
	90\"/>
	ELBOW UP
	ELBOW DOWN
	UNION
	GAS COCK
	SHUTOFF VALVE
	CHECK VALVE
	HOSE BIBB
	NON-FREEZE WALL HYDRANT
	PRESSURE REDUCING VALVE
	PRESSURE RELIEF VALVE
	DIRECTION OF SLOPE
	FLOOR DRAIN
	SHOWER DRAIN
	FLOOR SINK
	ROOF DRAIN
	OVERFLOW DRAIN
	AREA DRAIN
	FLOOR DRAIN WITH TRAP PRIMER
	AIR OUTLET
	FLOOR CLEANOUT
	EXTERIOR CLEANOUT
	FLOW CONTROL VALVE
	THERMOMETER
	FLEXIBLE CONNECTION


GENERAL NOTES

1. INSULATE ALL WATER PIPING ABOVE CEILING.
2. INSULATE ALL WATER PIPING IN WALLS.
3. SET WATER TEMPERATURE AT 110 DEGREES F. FOR MIXING VALVES.
4. ISOLATION SHUT-OFF VALVES SHALL BE INSTALLED TO PERMIT THE WATER SUPPLY TO ALL EQUIPMENT AND/OR FIXTURES IN EACH SEPARATE ROOM TO BE SHUT OFF WITHOUT INTERFERING WITH THE WATER SUPPLY TO ANY OTHER ROOM OR PORTION OF THE BUILDING.
5. DO NOT RUN ANY PIPES ABOVE ELECTRICAL PANELS OR WITHIN 36\"/>

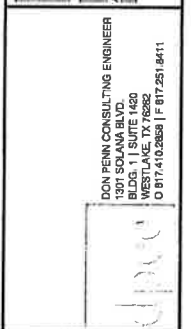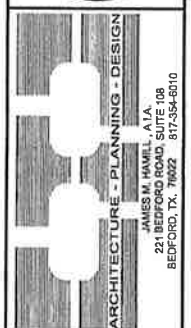

**PERMIT
ISSUE SET**
THIS IS A PERMIT ISSUE SET AS DEFINED
BY ORDINANCES AND PROCEEDS
ESTABLISHED BY CEC ENTERTAINMENT, INC.

**CHUCK E. CHEESE'S
301
1200 WALDRON, #148 CENTRAL SHOPPING MALL
FORT SMITH, AR 72903
C.E.C. ENTERTAINMENT, INC.
1707 MARKET PLACE BLVD, SUITE 200
IRVING, TX 75063**

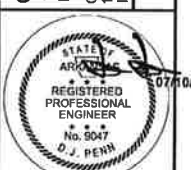

DATE
07-09-2018

REVISIONS

PROJECT NUMBER
301-2018

SHEET
P2.0
01 OF 02

PLUMBING DETAILS, RISER & SYMBOLS

- A. REFER TO ARCHITECTURAL DRAWINGS FOR EXACT LOCATION OF LIGHTING FIXTURES. VERIFY CEILING TYPE AND PROVIDE NECESSARY MOUNTING HARDWARE TO ACCOMMODATE LIGHT FIXTURES USED. PROVIDE SCENE CEILING ADAPTERS WHERE REQUIRED.
- B. OUTLETS, SWITCHES, AND PLATES SHALL BE:
- A) STAINLESS AT FPP.
 - B) GREY AT WAREHOUSE SAFETY RECEPTACLES, LEVITON 5262-500 RECEPTACLES.
 - C) WHITE AT ALL OTHER AREAS.
 - D) CEILING OUTLETS SHALL BE PAINTED TO MATCH CEILING COLOR.
 - E. ALL EXIT/EMERGENCY LIGHTING TO BE CONNECTED AHEAD OF LOCAL SWITCHING OR LIGHTING CONTROLS.

LIGHTING NOTES

1. CONNECTION TO CARRY LIGHT FIXTURES, VERIFY EXACT LOCATION, REF TO RELATED SCENE PLAN.
2. W/ J-BOX FOR CONNECTION TO UNAVAILABLE STORAGE, LOCATE AT THE BACK OF THE EXTERIOR ALL MOUNTED AT 24" ABOVE THE FINISHED ROOF ELEVATION. RUN COUNT INSIDE EXTERIOR WALL, VERIFY LOCATION WITH STORAGE SUPPLIER SHOP DRAWINGS AND ARCHITECTURAL DRAWINGS.
3. DUAL OUTLET FLUSH IN CLO FOR MOUNT AT CEILING, COORDINATE LOCATION WITH LED LITE SHOW CEILING FEATURE.
4. GROUND SHALL BE CONTROLLED THRU EXISTING CONTRACTOR ACTIVATED BY TIME CLOSER (7-0A/7-00PM/7-00P-4-00P) FEATURES.
5. CEILING MOUNTED OUTLET FOR ELEVATION LIGHTS & 2 FT TRUSS FIELD VERRY LOCATION W/ OWNER.
6. CEILING MOUNTED OUTLET FOR TRUSS BLASTER CAMERA & 2 FT TRUSS FIELD VERRY LOCATION W/ OWNER.
7. E.C. TO PROVIDE EMERGENCY/EXIT/AL. CIRCUIT AS FOLLOWS:
8. J-BOX AT BUILDING FOR LED SIGN, COORDINATE LOCATION WITH ARCHITECTURAL DRAWINGS & SIGN REQUIREMENTS. ELECTRICAL CONNECTION TO TERMINATE POWER.


LIGHTING PLAN KEYNOTES

9. EXISTING LIGHTS SHALL REMAIN ON EXISTING CIRCUITS AND CONTROLS - CONTROL SHALL VERIFY THAT EXIST CIRCUITS ARE COMPLETE AND IN WORKING ORDER.
LIGHTING PLAN KEYNOTES

01 FLOOR PLAN - LIGHTING

SCALE: 1/8" = 1'-0"

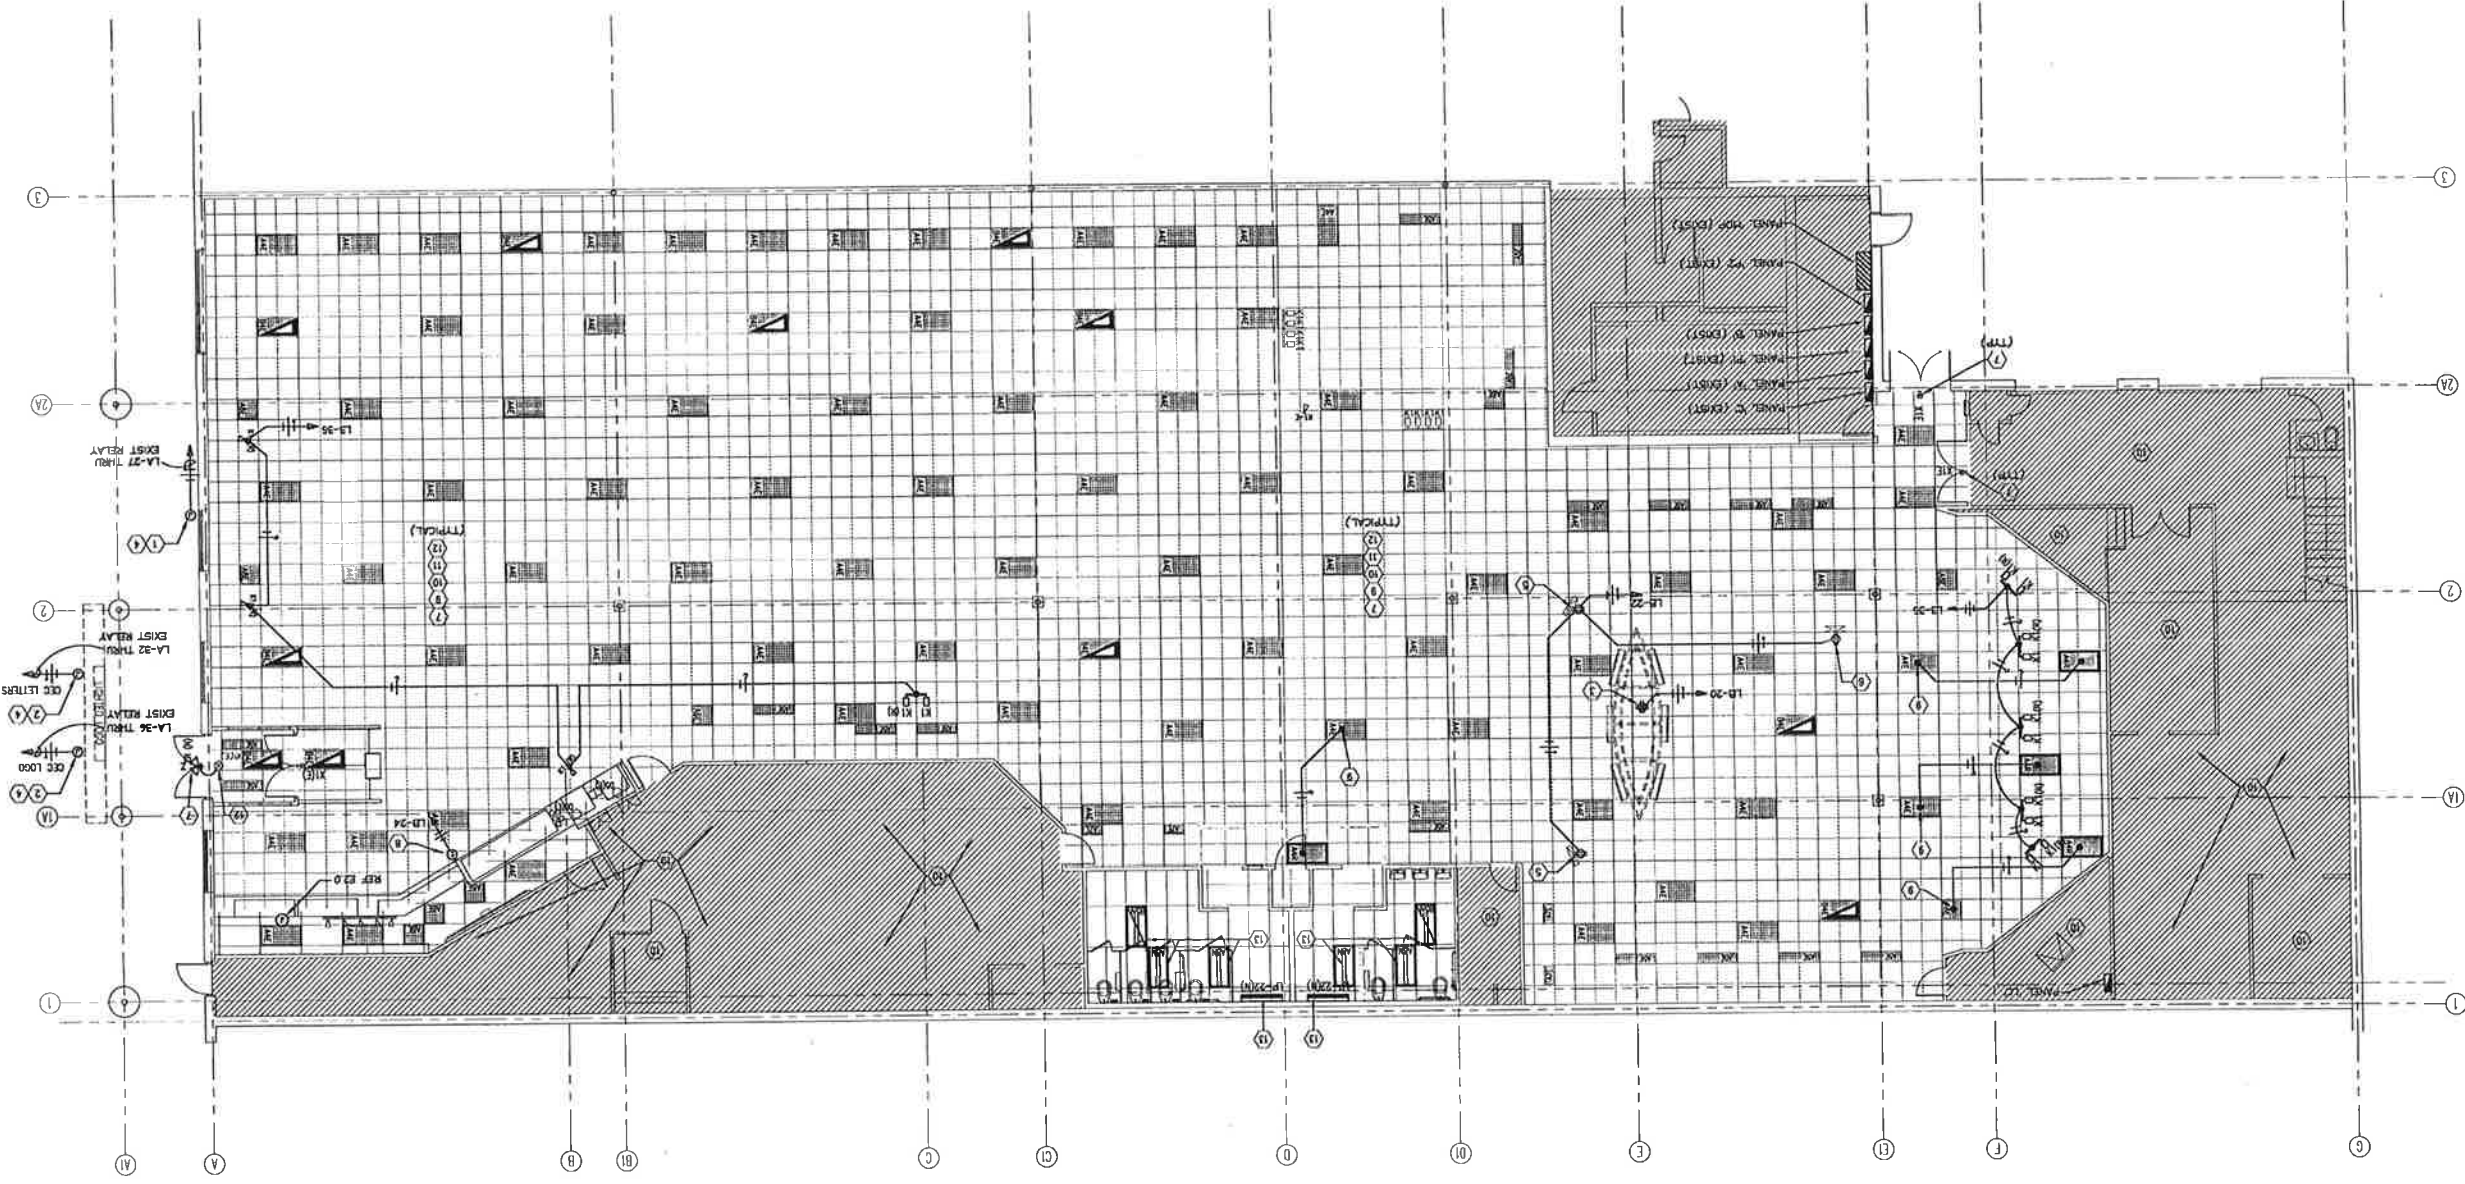

SPECIAL NOTES

THE ELECTRICAL CONTRACTOR SHALL FURNISH AND INSTALL A LIGHTING CONTROL PANEL, TOP AS MANUFACTURED BY ENOUGH, THE LIGHTING CONTROL SYSTEM SHALL BE IN COMPLIANCE WITH THE 2012 IEC. (VERIFY WITH A/E). ENOUGH SHALL PROVIDE SUBMITTALS & SHOP DRAWINGS FOR REVIEW AND COORDINATION.




PROJECT NUMBER
01 OF 05
E1.0
SHEET

DATE
07-09-2018




CHUCK E. CHEESES
1200 WALDRON, #148 CENTRAL SHOPPING MALL
FORT SMITH, AR 72903
C.E. ENTERTAINMENT, INC.
1707 MARKET PLACE BLVD, SUITE 200
IRVING, TX 75063

PERMIT
ISSUE SET


ARCHITECTURE - PLANNING - DESIGN
JAMES M. HAYLL, AIA
227 BEDFORD ROAD, SUITE 108
BEDFORD, TX 76022 817-354-8010



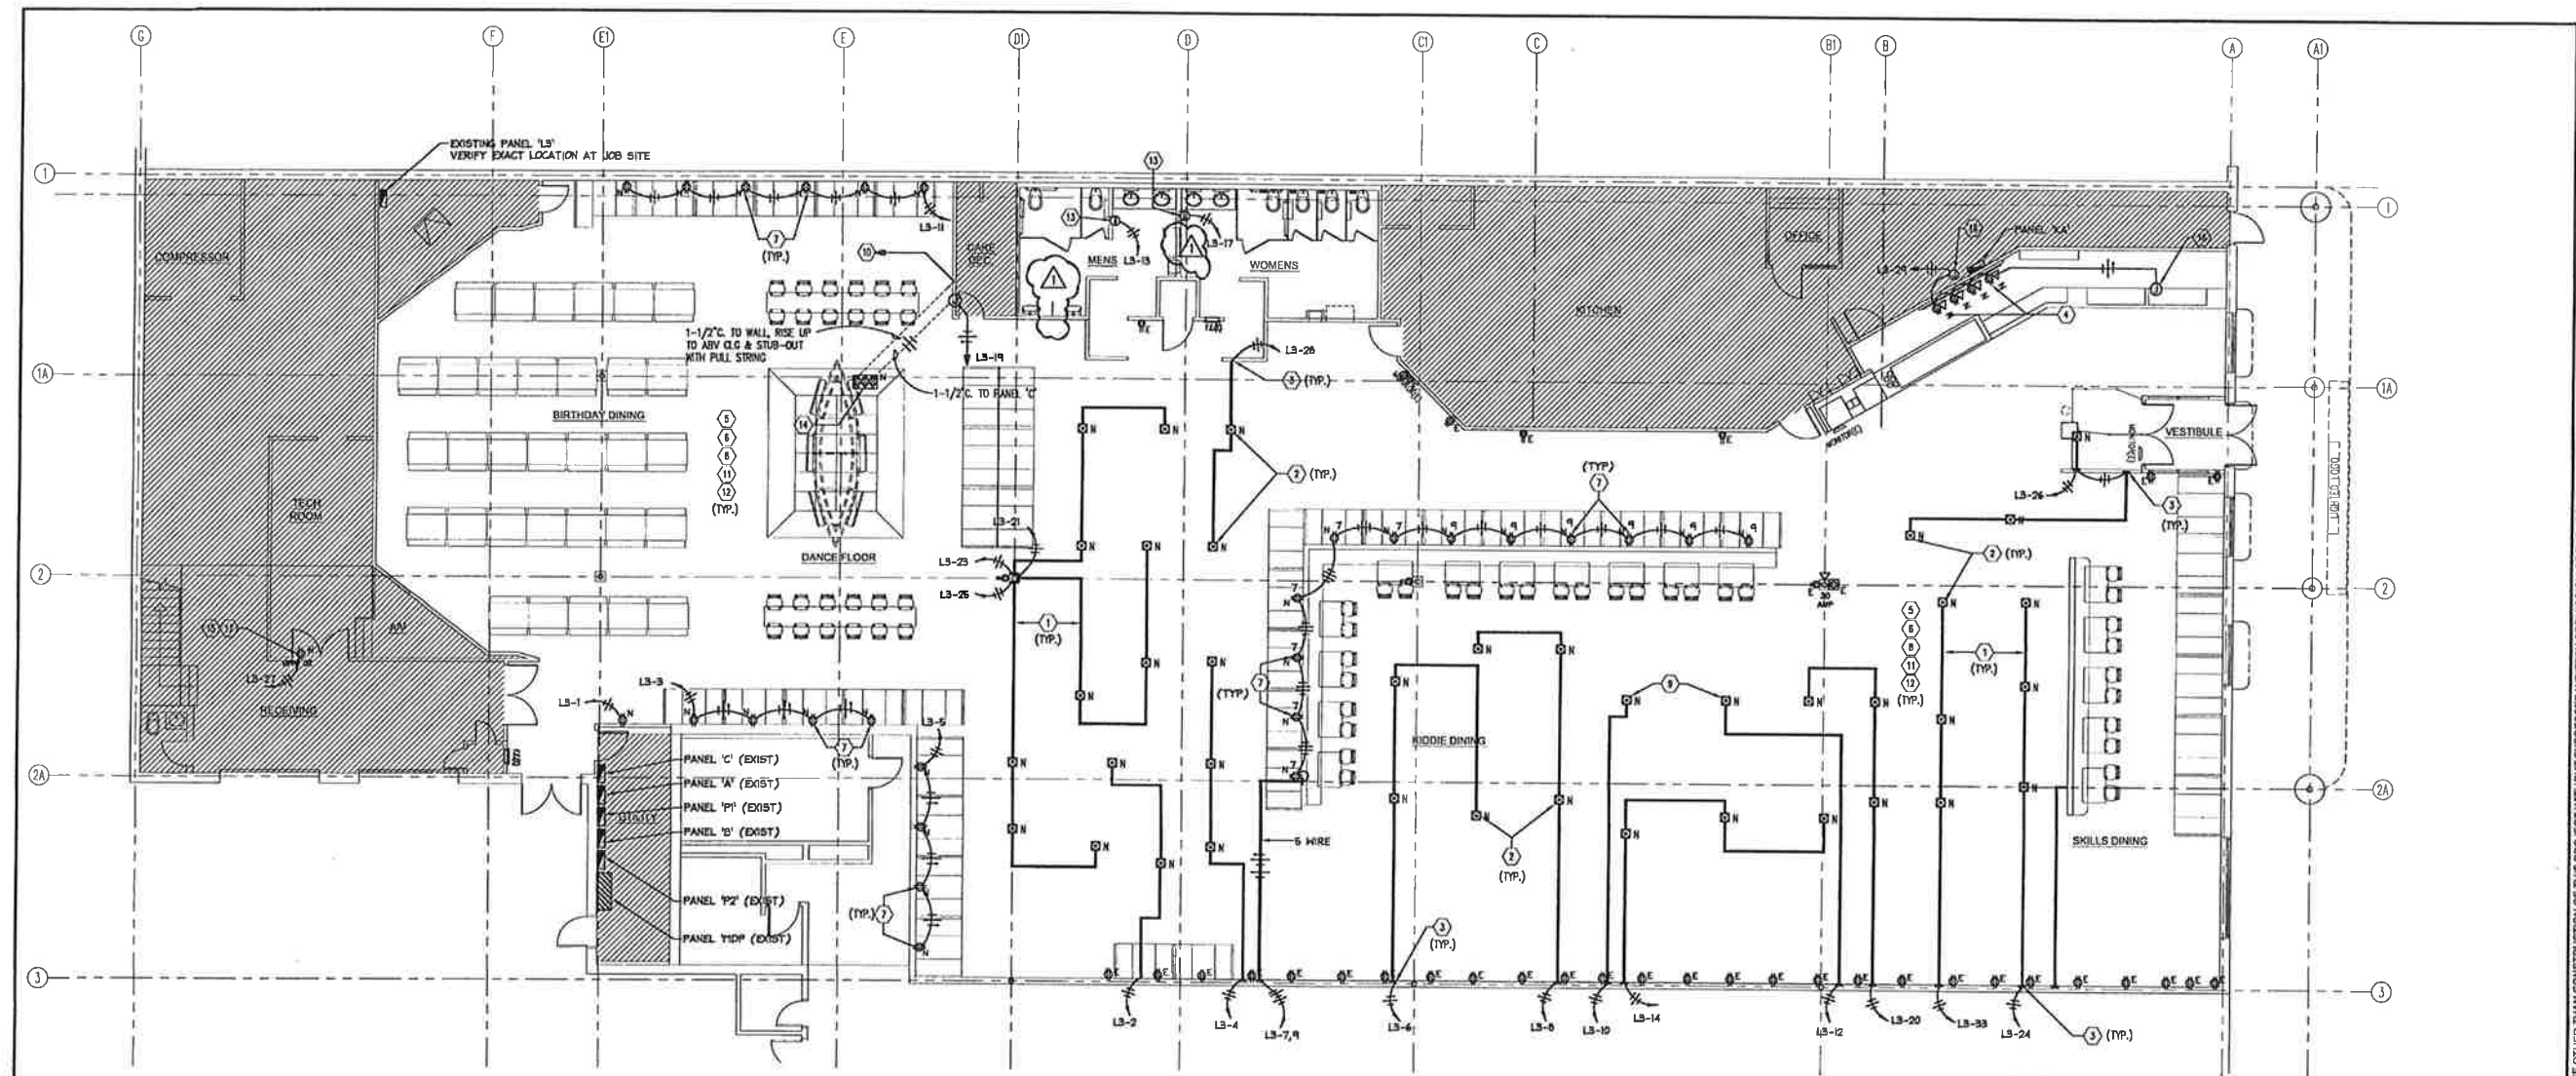

01 FLOOR PLAN - POWER
SCALE: 1/8" = 1'-0"

SPECIAL NOTES

THE CONTRACTOR SHALL REFER TO SHEET E3.0 FOR:
"GENERAL KITCHEN NOTES"
"CONTRACTOR'S NOTES"
"BID NOTES"
"TYPICAL BILL CHARGER & PH. LINE INSTALLATION SPECIFICATIONS"

SPECIAL NOTES

EXISTING FLOOR RECEPTACLES SHALL REMAIN IN SERVICE WHERE INDICATED. CONTRACTOR SHALL VERIFY ALL CIRCUITS ARE CONTINUOUS AND ALL EXISTING RECEPTACLES (FLOOR AND WALL) ARE OPERATIONAL.

POWER PLAN KEYNOTES

1. TYCO/AMP UNDER CARPET WIRING SYSTEM CABLE ROUTE. INSTALL PER MANUFACTURER'S RECOMMENDATIONS AND REQUIREMENTS.
2. TYCO/AMP UNDER CARPET WIRING SYSTEM ACTIVATION AND OUTLET BOX. INSTALL PER MANUFACTURER'S RECOMMENDATIONS AND REQUIREMENTS. VERIFY WITH PROJECT MANAGER ANY FINAL CHANGE TO GAME LAYOUT PRIOR INSTALLING.
3. PROVIDE FULLY RECESSED TRANSITION BOX FOR UNDER CARPET WIRING SYSTEM CONNECTION.
4. E.C. TO DISCONNECT AND RECONNECT WIRING FROM EXISTING MENU BOARDS. INSTALL RECESSED OUTLETS CL. @ 144" A.F.F. W/ SIMPLEX DATA OUTLETS & DUPLEX POWER OUTLET FOR DIGITAL VIDEOS.
5. ALL OUTLETS ACCESSIBLE TO PUBLIC SHALL BE TAMPER RESISTANT.
6. OUTLETS SHALL BE CONCEALED FROM PUBLIC AND LOCATED BEHIND EQUIPMENT.
7. PROVIDE DUPLEX RECEPTACLE W/ TWO (2) INTEGRAL USB CHARGING PORT AT EACH RECEPTACLE. MOUNT DEVICE HORIZONTALLY ALONG DIMENSION MOUNT @ 2'-8" A.F.F. INSTALL MC CABLE OR FLEX CONDUIT IN FURNITURE HOLLOW SPACE BETWEEN BOOTHS. VERIFY HEIGHTS AT JOB SITE.
8. REFER TO SHEET A1.2 FOR FLOOR RECEPTACLE LOCATIONS.
9. DEDICATED OUTLET.
10. FURNISH & INSTALL CAT 6-DATA COMMUNICATION LINE IN CONDUIT FROM FLAT WIRE TERMINAL BOX IN WALL TO SERVER RACK LOCATION WITH 10 FT OF SLACK TO FLOOR. TERMINATION BY DEC'S VENDOR.
11. E.C. TO FIELD VERIFY ALL CIRCUIT REQUIREMENTS WITH OWNER AND/OR IN EXISTING PANELS ARE AVAILABLE AND SIZE COORDINATES WITH EQUIPMENT.
12. E.C. TO FIELD VERIFY WORKING ORDER AND QUANTITY OF EXISTING CIRCUITS SERVING GAMES.

POWER PLAN KEYNOTES

13. HAND DRIVER 60HZ, 700 WATTS, 110 VOLTS. ELECTRICAL CONTRACTOR TO VERIFY EXACT LOCATION AND MOUNTING HEIGHTS WITH THE ARCHITECTURAL PLANS PRIOR TO ROUGH-IN.
14. PROVIDE AND INSTALL RECESSED 12"x12" FLOOR BOX WITH 3 DUPLEX OUTLETS ON HV SIDE AND 4 DATA PORTS ON THE LV SIDE. EXTEND (1) 1-1/2" HV CONDUIT BELOW SLAB TO WALL & RISE UP TO ABOVE CEILING. EXTEND HOME-RUN TO ELECTRICAL PANEL. EXTEND (1) 1-1/2" CONDUIT BELOW SLAB WITH (3) CAT-6 DATA CABLES TO WALL. STUB-OUT ABOVE CEILING AND EXTEND TO A/V RACK WITH LONG SNEEP FLS. DATA CABLES TO EXTEND 10 FT OF SLACK TO FLOOR. TERMINATION BY DEC'S VENDOR.
15. AUDIO/VIDEO RACK & CABLE CHANNEL, EXIST. AS RELOCATED. OWNER INSTALLS RACK CABLE CHANNEL. RELOCATE TWO EXIST. CONTROL MODULES MOUNT @ 18" TO 48".
16. J-BOX ABOVE C.L.G. W/ WHIP DOWN TO SIGN ABOVE MENU BOARDS FOR DIRECT CONNECTION.
17. PROVIDE 2 TELEPHONE OUTLETS, (1) FOR DATA AND (1) FOR VOICE CONNECTIONS. INSTALL AT 54" A.F.F. INSTALL QUADPLEX OUTLET @ 12" A.F.F. BELOW CABLE CHANNEL. TIE TO EXIST. CIRCUIT.
18. FURNISH & INSTALL CAT 6-DATA COMMUNICATION LINE IN CONDUIT FROM FLUSH FLOOR BOX TO CONDUIT IN WALL THEN A/V CEILING TO SERVER RACK LOCATION WITH 10 FT OF SLACK TO FLOOR. TERMINATION BY DEC'S VENDOR.

GENERAL NOTES

- A. CONTRACTOR SHALL VISIT THE SITE AND FAMILIARIZE HIMSELF WITH THE EXISTING CONDITIONS UNDER WHICH HE IS TO PERFORM HIS WORK. NO ALLOWANCE WILL BE MADE FOR FAILURE TO COMPLY.
- B. ALL ELECTRICAL WORK SHALL BE DONE IN ACCORDANCE WITH THE LATEST ADOPTED NATIONAL ELECTRICAL CODE AND ALL APPLICABLE FEDERAL, STATE AND LOCAL CODES AND ORDINANCES.
- C. COORDINATE LOCATIONS AND ROUTING OF FEEDERS TO PANEL BOARDS WITH LANDLORD AND PROVIDE ALL NECESSARY APPURTENANCES AS REQUIRED BY LANDLORD AND OWNER.
- D. WHERE THE WORD "PROVIDE" IS USED, THE WORD IS UNDERSTOOD TO MEAN "THE ELECTRICAL CONTRACTOR SHALL FURNISH, INSTALL AND MAKE FINAL CONNECTION TO THE EQUIPMENT", UNLESS OTHERWISE NOTED.
- E. VERIFY EXACT LOCATION, MOUNTING HEIGHT AND ELECTRICAL REQUIREMENTS OF ALL EQUIPMENT PROVIDED BY OTHERS (INCLUDING HVAC EQUIPMENT) PRIOR TO ROUGH-IN AND PROVIDE ALL REQUIRED FUSIBLE SWITCHES, TRANSFORMERS, STARTERS NECESSARY FOR PROPER OPERATION OF EQUIPMENT.
- F. DUPLEX RECEPTACLES MOUNTED WITHIN SIX FT. OF SINK OR LAVATORY SHALL BE OPEN PER NEC AND LOCAL CODES. ALL RECEPTACLES SHALL BE TAMPER PROOF.
- G. PROVIDE ALL NECESSARY APPURTENANCES AS REQUIRED FOR PROVIDING TELEPHONE SERVICE.
- H. ROOF PENETRATION TO ROOF TOP UNIT SHALL BE MADE WITHIN THE ROOF CURB OR THRU CURB TO THE UNIT PER LANDLORD'S DESIGN SPECIFICATIONS AND REQUIREMENTS.
- I. ALL CONDUITS SHALL BE COLOR CODED AS REQUIRED PER LOCAL CODES AND JURISDICTION.
- J. REFER TO LANDLORD'S DESIGN SPECIFICATION FOR ADDITIONAL REQUIREMENTS AND INFORMATION.
- K. LIGHT SWITCHES, ELECTRICAL OUTLETS, THERMOSTATS AND OTHER ENVIRONMENTAL CONTROLS SHALL HAVE OPERABLE PARTS OF THE CONTROLS LOCATED NO HIGHER THAN 48" AND NO LOWER THAN 15" ABOVE THE FLOOR PER ADA REQUIREMENTS. RESOLVE ANY CONFLICT IN MOUNTING HEIGHT WITH ARCHITECT/OWNER PRIOR TO ROUGH IN.
- L. REFER TO ALL DISCIPLINES, INCLUDING ARCHITECTURAL & KITCHEN PLANS, FOR ADDITIONAL INFORMATION AND REQUIREMENTS.
- M. E.C. SHALL PROVIDE AND INSTALL ALL COMMUNICATION AND WIRING OUTLETS SUCH AS DATA/ANALOG/POS, PRINTER, CREDIT CARD (VALIDATOR) ASSOCIATED WITH CHUCK E CHEESE'S SHALL BE CONNECTED TO THE CHUCK E CHEESE'S COMPUTER DATA SYSTEM INSIDE THE OFFICE.
- N. CONDUIT FITTING CONNECTIONS SHALL BE COMPRESSION TYPE. E.C. IS RESPONSIBLE FOR ALL TERMINATIONS.

ELECTRICAL SYMBOLS & ABBREVIATIONS

- | | |
|--------------------------------------|---|
| ① SINGLE CONVENIENCE OUTLET (SCO) | PH PHASE |
| ② DOUBLE CONVENIENCE OUTLET (DCO) | AF ABOVE FINISHED FLOOR |
| ③ JUNCTION BOX (JB) | BTC BRANCH TO CONNECTION POINT AND CONNECT EQUIPMENT |
| ④ QUADRUPLX | BIF BRANCH TO CONNECTION FIXTURE, FURNISH AND INSTALL RECEPTACLE |
| ⑤ CEILING MOUNTED RECEPTACLE | DFA DOWN FROM ABOVE |
| ⑥ SOLENOID OR CONTROL CIRCUIT | SU STUB UP AFF |
| ⑦ SINGLE POWER OUTLET AS NOTED | WP WEATHER PROOF |
| ⑧ CONVENIENCE OUTLET, 2 CIRCUIT | BFC BELOW FINISHED CEILING |
| ⑨ 120/208V-1PH, 3 WIRE (OR AS NOTED) | EW ELECTRICAL WATER COOLER, SET OUTLET |
| ⑩ FLOOR OUTLET | CO CONVENIENCE OUTLET |
| ⑪ LIGHT INDICATION | KITCHEN EQUIPMENT TAG, REF. ARCH. SHTS. |
| ⑫ CONDUIT AS NOTED | H TV CATV OUTLET |
| ⑬ TELEPHONE OUTLET | SW SWITCH |
| ⑭ PANEL BOARD | SW WITH AUTOMATIC SENSOR CONTR. CEILING MOUNTED OCCUPANCY SENSOR. PROVIDE SENSOR RANGE TO MATCH ROOM TYPE (CORRIDOR OR ROOM). |
| ⑮ DISCONNECT SWITCH | DS STROBES |
| ⑯ MOTOR SWITCH | CH COMBO HORN/STROBE |
| ⑰ SWITCH AND PILOT LIGHT | H HORNS |
| ⑱ ELEVATION AFF | |
| A AMPERES | |
| V VOLTS | |
| W WATTS | |

FLATWIRE LEGEND

- | | |
|--|--|
| ① SURFACE MOUNTED FLATWIRE DUPLEX RECEPTACLE | ① FLOOR MOUNT DUPLEX POWER OUTLET |
| ② SURFACE MOUNTED FLATWIRE QUAD RECEPTACLE-DEDICATED CIRCUIT FOR EACH DUPLEX | ② WALL MOUNT DUPLEX POWER OUTLET @ 18" A.F.F. UNLESS NOTED OTHERWISE |
| ③ SURFACE MOUNTED FLATWIRE DATA DROP WITH CAT 5e CABLE | ③ WALL MOUNT QUADPLEX POWER OUTLET @ 18" A.F.F. UNLESS NOTED OTHERWISE |
| ④ 3 CONDUCTOR FLATWIRE BRANCH CIRCUIT | ④ PHONE JACK, FLOOR OR WALL @ 18" A.F.F. |
| ⑤ 5 CONDUCTOR FLATWIRE BRANCH CIRCUIT (1 SPARE CONDUCTOR) | ⑤ JUNCTION BOX MOUNTED WHERE INDICATED |
| ⑥ CAT 5e FLATWIRE DATA/TELEPHONE DROP | E = EXISTING ITEM
N = NEW ITEM |
| ⑦ FULLY RECESSED WALL MOUNTED FLATWIRE TRANSITION BOX | |
| ⑧ 20 AMP POWER SUPPLY | |
| ⑨ WALL MOUNTED AIRLINE SUPPLY LOCATED IN RECESSED BOX W/ 1/2" BALL VALVE | |
| ⑩ WALL MOUNTED AIRLINE SUPPLY W/ 1/2" BALL VALVE | |
| ⑪ FLOOR MOUNTED AIRLINE / POWER SUPPLY IN RECESSED FLOOR BOX | |
| ⑫ DEMO FLOOR MOUNT DUPLEX POWER OUTLET | |
| ⑬ DEMO WALL MOUNT DUPLEX POWER OUTLET | |



ARCHITECTURE - PLANNING - DESIGN
JAMES M. LAMAR, P.E.
221 BEDFORD ROAD, SUITE 108
BEDFORD, TX, 76022 817-354-6010









DON PENN CONSULTING ENGINEER
1301 SOLANA BLVD.
SUITE 1100
SAN ANTONIO, TX 78204
210-521-8411

PERMIT
ISSUE SET
THIS IS A PERMIT ISSUE SET AS DEFINED BY ORDINANCES AND PROCESS ESTABLISHED BY CEC ENTERTAINMENT, INC.

CHUCK E. CHEESE'S
301
1200 WALDRON, #48 CENTRAL SHOPPING MALL
FORT SMITH, AR 72903
C.E.C. ENTERTAINMENT, INC.
1707 MARKET PLACE BLVD. SUITE 200
IRVING, TX, 75063
POWER PLAN



DATE
07-09-2018
REVISIONS
07-31-18 REMOVE USUAL
PROJECT NUMBER
301-2018
SHEET
E2.0
02 OF 05

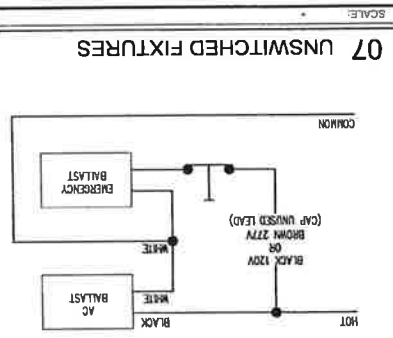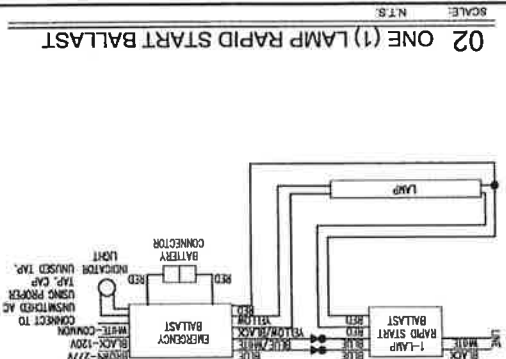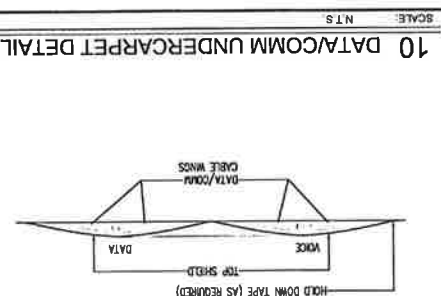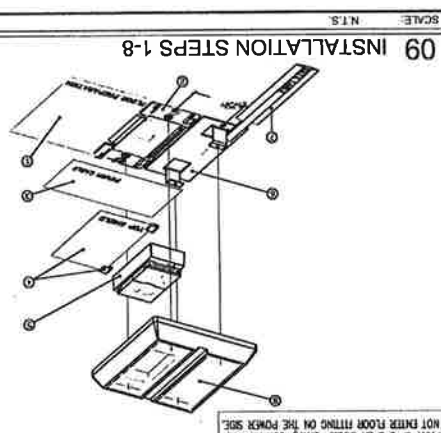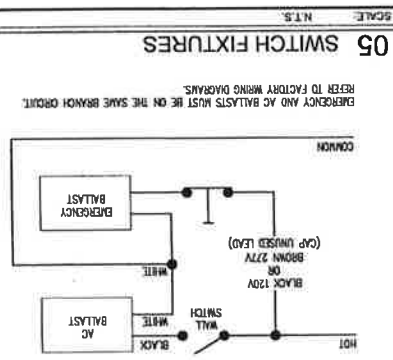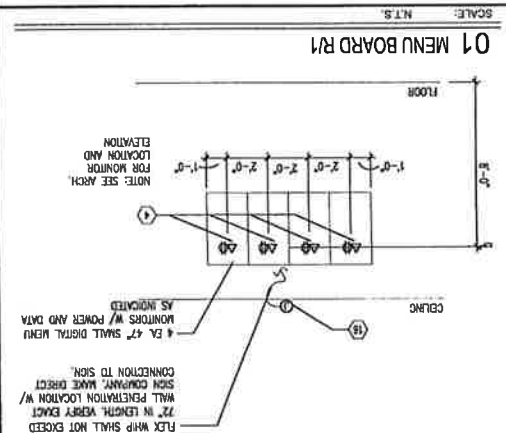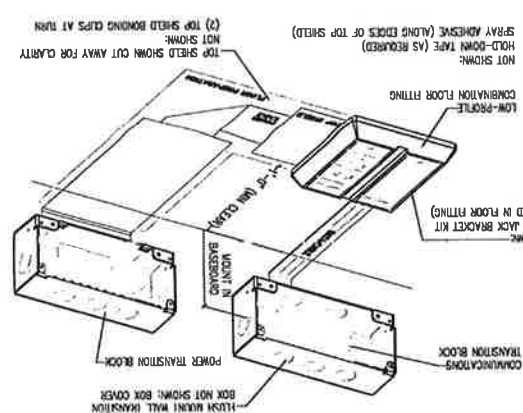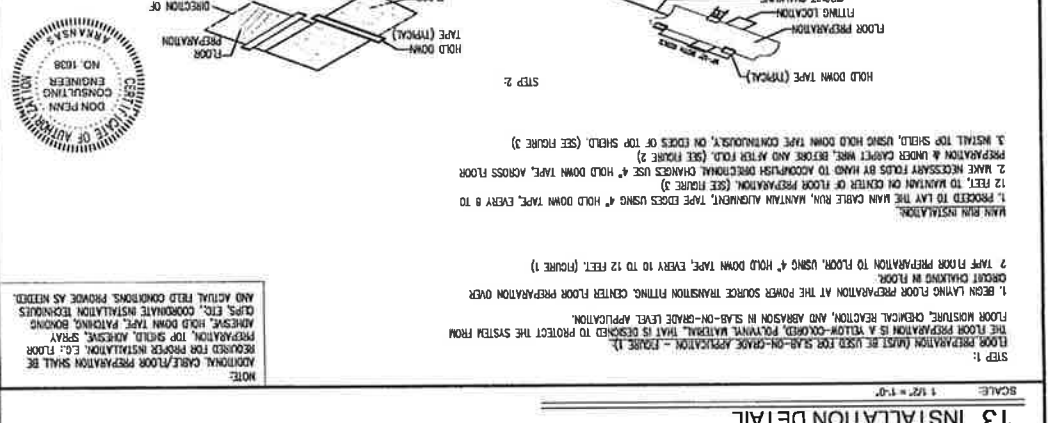
[illegible][illegible]

1. PROCEED TO LAY THE MAIN CABLE RUN, MAINTAIN ALIGNMENT, TAPE EDGES USING #1 HOLD DOWN TAPE, EVERY 8 TO 12 FEET, TO MAINTAIN ON CENTER OF FLOOR PREPARATION. (SEE FIGURE 3)

2. MAKE NECESSARY FOLDS BY HAND TO ACCOMMODATE DIRECTIONAL CHANGES. USE #2 HOLD DOWN TAPE, ACROSS FLOOR PREPARATION & UNDER CARPET WARE, BEFORE AND AFTER FOLD. (SEE FIGURE 2)

3. INSTALL TOP SHIELD, USING HOLD DOWN TAPE CONTIGUOUSLY, ON EDGES OF TOP SHIELD. (SEE FIGURE 3)

STEP 2:

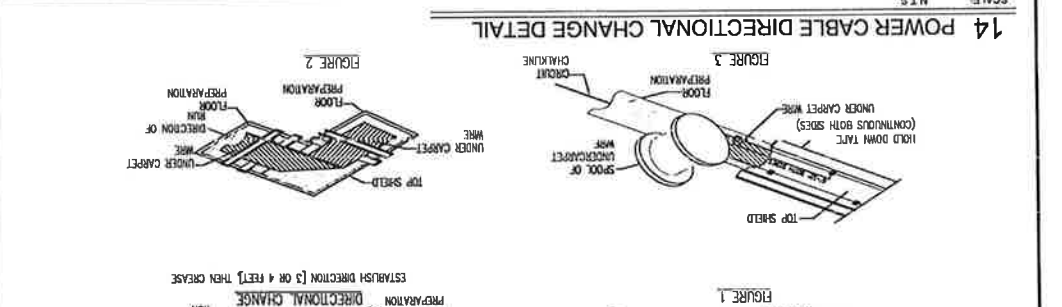







03 OF 05
E2.1

PROJECT NUMBER
301-2018

DATE 07-09-2018



CHUCK E. CHEESE'S # 301
1200 WALDRON, #48 CENTRAL SHOPPING MALL
FORT SMITH, AR 72903

C.E.C. ENTERTAINMENT, INC.
1707 MARKET PLACE BLVD SUITE 200
IRVING, TX. 75063

FORT SMITH, AR

ELECTRICAL DETAILS

PERMIT
ISSUE SET

DON PENN CONSULTING ENGINEERS
1301 SOLANA BLVD.
BLDG. 1 | SUITE 1420
WESTLAKE, TX 76282
O 817.410.2588 | F 817.251.8411

JAMES M. HAYLL, AIA
221 BEDFORD ROAD, SUITE 108
BEDFORD, TX. 76022 817-354-8010



GENERAL KITCHEN NOTES

1. PROVIDE 20A DUPLEX RECEPTACLE FOR ALL DEDICATED RECEPTACLES

2. PROVIDE GFCI PROTECTION FOR ALL 125V 15A AND 20A RECEPTACLES IN KITCHEN AND TOILETROOMS

3. ONLY EQUIPMENT EQUIPPED WITH "FACTORY-INSTALLED" CORDS SHALL BE PERMITTED TO BE CORD-AND-PLUG CONNECTED (NEC 400.7(A))

4. COORDINATE ELECTRICAL REQUIREMENTS AND ROUGH-IN LOCATIONS WITH THE KITCHEN "K" DRAWINGS

5. PROVIDE LOCK-OUTS ON BREAKERS FOR ICE CREAM MACHINE, OFFICE COMPUTER, CASH, IZ SECURITY OUTLETS, REACH-IN FREEZERS, MAKE TABLE AND SANDWICH TABLE

CONTRACTOR'S NOTES

1. WRITTEN DIMENSIONS HOLD PREFERENCE OVER SCALED DIMENSIONS. DO NOT SCALE DRAWINGS. CONTRACTORS MUST VISIT JOB SITE TO VERIFY ALL EXISTING CONDITIONS AND DIMENSIONS BEFORE SUBMITTING BIDS. REPORT ANY DISCREPANCIES OF ANY CONDITIONS WHICH MAY INTERFERE WITH PROPER EXECUTION TO THE TENANT REPRESENTATIVE. REPORT DISCREPANCIES DURING BIDDING PROCESS AND BEFORE START OF CONSTRUCTION. EXTRAS WILL NOT BE ALLOWED FOR JOB OR CODE COMPLIANCE CONDITIONS AFTER COMMENCEMENT OF CONSTRUCTION.

2. ALL TRANSITIONS MUST BE SMOOTH AND FLUSH

BID NOTES

CONTRACTOR SHALL PROVIDE BID TO INSTALL UNDER CARPET WIRING SYSTEM FOR POWER DISTRIBUTION TO ARCADE GAMES. SYSTEM SHALL COMPLY WITH NEC REQUIREMENTS AND BE AS PROVIDED BY TYCO/AMP SYSTEMS. CONTACT SARAH WAKE (817 213 1533, Sarah.Wake@tyco.com) FOR INFORMATION AND QUANTITIES OF FCC AND ACCESSORIES FOR UNDER CARPET WIRING INSTALLATION.

ADDITIONAL CABLE/FLOOR PREPARATION SHALL BE REQUIRED FOR PROPER INSTALLATION. E.G. FLOOR PREPARATION, TOP SHELL, ADHESIVE, SPOT REMOVAL, HOLD-DOWN TYPE, PUNCHING, BENDING CLIPS, ETC. COORDINATE WITH MANUFACTURERS RECOMMENDED INSTALLATION TECHNIQUES AND ACTUAL FIELD CONDITIONS. PROVIDE AS NEEDED.

TYP. BILL CHANGER & PH. LINE

LINE INSTALLATION SPECIFICATIONS

FLOOR PHONE JACKS:
FLOOR PHONE JACK WITH 3/4" CONDUIT TO ABOVE CEILING WITH PULL STRING. PROVIDE FLOOR PHONE JACK AND COORDINATE FINAL CONNECTION AND TERMINATION OF PHONE LINES WITH OWNER. INSTALLATION MUST BE COMPLETE BEFORE SCHEDULED GAMES INSTALLATION. ALL JACKS MUST BE LABELED WITH CORRESPONDING PHONE NUMBER.

WALL PHONE JACKS:
FLUSH MOUNTED WALL PHONE JACK AT 18" AFF WITH FLUSH MOUNTED WALL BOX AND 3/4" CONDUIT TO ABOVE CEILING WITH PULL STRING. FRANCHISE OWNER'S VENDOR TO PROVIDE FLUSH MOUNTED PHONE JACK. COORDINATE FINAL CONNECTION AND TERMINATION OF PHONE LINES WITH FRANCHISE OWNER. INSTALLATION MUST BE COMPLETE BEFORE SCHEDULED GAMES INSTALLATION. ALL JACKS MUST BE LABELED WITH CORRESPONDING PHONE NUMBER.

LIGHT FIXTURE SCHEDULE

TYPE	DESCRIPTION	MANUFACTURER & CATALOG NO.	LAMPS	REMARKS
FLUORESCENT STRIP LIGHTS:				
F1	2' 1-LIGHT FIXTURE	COLUMBIA #JC2-117-EB8-120V	SYLVANIA F017/741	120V. ELECTRONIC BALLAST EXISTING FIXTURE
F2	3' 1-LIGHT FIXTURE	COLUMBIA #JC3-125-EB8-120V	SYLVANIA F025/741/ECO	120V. ELECTRONIC BALLAST EXISTING FIXTURE
F3	4' 1-LIGHT FIXTURE	COLUMBIA #JC4-132-EB8-120V	SYLVANIA F032/741	120V. ELECTRONIC BALLAST EXISTING FIXTURE
F4	4' 2-LIGHT FIXTURE	COLUMBIA #JC4-232-EB8-120V	SYLVANIA F032/741	120V. ELECTRONIC BALLAST EXISTING FIXTURE
EMERGENCY LIGHTING:				
X1	LED EXIT SIGN W/ BATTERY BACK-UP	PRESCOUTE #PEXLREN	INCLUDED	90 MINUTE BATTERY BACK-UP EXISTING FIXTURE
X2	SURFACE WALL MOUNTED EMERGENCY LIGHT	DUAL-LITE #EZ-2	INCLUDED	90 MINUTE BATTERY BACK-UP EXISTING FIXTURE
X3	RECESSED MOUNTED FLUSH IN CLG. EMERGENCY LIGHT	PRESCOUTE #JRT-4	INCLUDED	90 MINUTE BATTERY BACK-UP EXISTING FIXTURE
2X4 RECESSED FLUORESCENT FIXTURES:				
A1	4 LIGHT 2x4 TROFFER PRISMATIC, ACRYLIC LENS	COLUMBIA J24-4320-FA12-4EB8-120	SYLVANIA #F032/741 (T-8 LAMPS)	ACRYLIC PRISMATIC LENS, BAKED WHITE FINISH; 120V, ELECTRONIC BALLAST (2 WHERE REQ'D.) EXISTING FIXTURE
A4	SAME AS TYPE A1 EXCEPT WITH 3/4x3/4x1/2 SILVER STYRENE	COLUMBIA JTB24-332G-FSPC4-3EB8-120	SYLVANIA F032/741 T8	EXISTING FIXTURE TO REMAIN
A8	2x4 FLUORESCENT - DIRECT / INDIRECT TROFFER - 3 LAMP (RESTROOMS)	METALUX 2RDI-332RP-UNV-EB81-U	GE F32T8LSPX41HL/ECO B4	NEW FIXTURE
A5	EXIST 1x4 TROFFER		(2) 32w LAMPS = 65 W	NEW FIXTURE
A6	EXIST 2x2 TROFFER		(2) 32w "U" LAMPS = 65 W	
A7	EXIST 1x2 TROFFER		(2) 17w LAMPS = 36 W	
OPTIONS:				
B1	4 LIGHT TROFFER PRISMATIC, ACRYLIC LENS, ELECTRONIC BALLAST W/EMERG. BATT. PACK	COLUMBIA #EL (SUFFIX TO FIXTURE TYPE A1 AS SHOWN ABOVE)	SAME AS "A1"	90 MINUTE BATTERY EXISTING FIXTURE
B4	2x4 FLUORESCENT - PARABOLIC LENS TROFFER - 2 LAMP W/ BATTERY PACK	METALUX 2P2GX-232S111-PAF-EL	GE/ENCLUSED F32T8LSPX41HL/ECO 58 WATTS	90 MINUTE BATTERY EXISTING FIXTURE
B5	2x4 FLUORESCENT - DIRECT / INDIRECT TROFFER - 3 LAMP (RESTROOMS) WITH BATTERY PACK	METALUX 2P2GX-232S111-PAF-EL	GE/ENCLUSED F32T8LSPX41HL/ECO 58 WATTS	90 MINUTE BATTERY NEW FIXTURE
TRACK LIGHTING:				
K1	75PAR30 TRACK HEAD, BLACK	LIGHTOLIER #J233BKCC	SYLVANIA #75PAR30/CAP/TL	75W PAR30 TRACK HEAD, BLACK EXISTING FIXTURE
K2	50R20/FL TRACK HEAD, BLACK	LIGHTOLIER #J233BKCC	SYLVANIA #50R20/FL	50W PAR20 TRACK HEAD, BLACK EXISTING FIXTURE
OTHERS:				
Z	EXTERIOR EGRESS LIGHT WITH 90 MINUTE BATTERY PACK	EXTORNDX TR-90-90-CL	INCLUDED 22 W	ADDITIONAL FIXTURES MAY BE REQUIRED BY LOCAL AUTHORITIES NEW FIXTURE
LP-22	4-FOOT PERFLYTE 8" WALL MOUNT	LIGHTOLIER LPW2TB4U	2 - 32 W SYLVANIA F032/741	CENTER ABOVE MIRRORS MOUNT AT 7'-0" AFF CL NEW FIXTURE

NOTES:

ALL LIGHT FIXTURES ARE EXISTING UNLESS NOTED OTHERWISE

GENERAL CONTRACTOR SHALL PROVIDE SYLVANIA LAMPS IN ALL FIXTURES. VOLTAGE FOR ALL FIXTURES IS 120V.

"N" INDICATES A NEW FIXTURE

"E" INDICATES AN EXISTING FIXTURE TO REMAIN

"R" INDICATES AN EXISTING FIXTURE AS RELOCATED

PANEL - A		PANELBOARD SCHEDULE									
LOAD SERVED		CONNECTED LOAD (VA)									
LOAD	TYPE	LOAD	PHASE	LOAD	TYPE	LOAD	PHASE	LOAD	TYPE	LOAD	PHASE
NO.	BRK	NO.	BRK	NO.	BRK	NO.	BRK	NO.	BRK	NO.	BRK
EXISTING	1 20 5	900		1000	5 20 2	EXISTING					
EXISTING	3 20 5	900		1000	5 20 4	EXISTING					
EXISTING	5 20 5	900		1000	5 20 6	EXISTING					
EXISTING	7 20 5	900		1000	5 20 8	EXISTING					
EXISTING	9 20 5	900		1000	5 20 10	EXISTING					
EXISTING	11 20 5	900		1000	5 20 12	EXISTING					
SPARE	13 20			1000	5 20 14	EXISTING					
EXISTING	15 20 5	1000		1000	5 20 16	EXISTING					
EXISTING	17 20 5	1000		1000	5 20 18	EXISTING					
EXISTING	19 20 5	900		1000	5 20 20	EXISTING					
EXISTING	21 20 5	900		1000	5 20 22	EXISTING					
EXISTING	23 20 5	1000		1000	5 20 24	EXISTING					
EXISTING	25 20 5	1000		1000	5 20 26	EXISTING					
EXISTING	27 20 5	1000		1000	5 20 28	EXISTING					
EXISTING	29 20 5	1000		1000	5 20 30	EXISTING					
SPACE ONLY	31			1000	5 20 32	EXISTING					
EXISTING	33 20 5	1000		900	5 20 34	EXISTING					
E-MRG PANEL	35 20 5	250		900	5 20 36	EXISTING					
SPACE ONLY	37			1000	5 20 38	EXISTING					
SPACE ONLY	39			1000	5 20 40	EXISTING					
SPACE ONLY	41			1000	5 20 42	EXISTING					
		VOLTAGE: 208		PHASE: 3		WIRE: 4		MAIN TYPE: MLO		OCP = 100	
								FEED-THRU LUGS: NO			
NEG LOAD ANALYSIS											
CONTINUOUS	1	0	125%	0	TOTAL PHASE A		10700				
RECEPTACLE	2	0	TABLE 220.44	0	TOTAL PHASE B		12800				
HVAC EQUIPMENT	3	0	100%	0	TOTAL PHASE C		11950				
NONCOINCIDENT	4	0	0%	0							
MISC EQUIPMENT	5	35250	100%	35250	CONNECTED LOAD (VA)		35250				
KITCHEN EQUIPMENT	6	0	65%	0	CONNECTED LOAD (A)		98				
MOTOR	7	0	100%	0							
LARGEST MOTOR			25%	0	DEMAND LOAD (VA)		35250				
DWELLING UNIT	8	0			DEMAND LOAD (A)		98				
PANEL FEEDER	9	0									
* SEE THAT PANEL SCHEDULE FOR ITS SUMMARY											

PANEL - C		PANELBOARD SCHEDULE									
LOAD SERVED		CONNECTED LOAD (VA)									
LOAD	TYPE	LOAD	PHASE	LOAD	TYPE	LOAD	PHASE	LOAD	TYPE	LOAD	PHASE
NO.	BRK	NO.	BRK	NO.	BRK	NO.	BRK	NO.	BRK	NO.	BRK
E-WHIRLING	1 20 5	750		750	5 20 2	E-SUMO					
E-CASTLE MONOPOLY	3 20 5	750		750	5 20 4	E-WASTELAND					
E-WAVE RUNNER	5 20 5	750		750	5 20 6	E-BILL CHANGER #1					
E-MARIO KARTATE	7 20 5	750		900	5 20 8	E-CYCLONE/HBALL					
E-SIMPSONS	9 20 5	750		750	5 20 10	E-ACTION HERO					
E-AFTER BURNER	11 20 5	1000		900	5 20 12	E-ICE CREAM					
E-GLOBAL VASGASKET	13 20 5	1000		900	5 20 14	E-PUMP IT UP/PAINTING					
E-STAR WARS/ALIENS	15 20 5	900		750	5 20 16	E-TICKET MUNCHER					
E-SURFTICKET MUNCH	17 20 5	900		750	5 20 18	E-FIRE FIGHTER					
E-SKEEBALL	19 20 5	900		750	5 20 20	E-SUPER GT					
E-BUBBLEPOCK POUND	21 20 5	750		750	5 20 22	E-JUNGLE					
E-SKEEBALL	23 20 5	900		900	5 20 24	E-CHAGSTER					
E-CAN LIGHTS (KIDIE)	25 20 5	750		900	5 20 26	E-FREEZE/PROPPER					
E-SKEEBALL	27 20 5	750		900	5 20 28	E-SPIDER WEB/SURFIN					
E-SKEEBALL	29 20 5	750		750	5 20 30	E-TICKET MUNCHER #2					
E-CAN LIGHTS GAMES	31 20 5			750	5 20 32	E-TNT					
E-DERBY	33 20 5	750		750	5 20 34	E-TICKET MUNCHER #3					
E-CEC SKETCH	35 20 5	750		750	5 20 36	E-JEEP SAFARI					
E-DANCE/SHINING	37 20 5	900		900	5 20 38	E-PAINT/AR HOCKEY					
E-CEC PHOTO	39 20 5	750		750	5 20 40	E-4LY HELICOPTER					
E-BARNEY/BUZZ BEE	41 20 5	900		900	5 20 42	E-HIGH TOP/DRUMS					
		VOLTAGE: 208		PHASE: 3		WIRE: 4		MAIN TYPE: MLO		OCP = 100	
								FEED-THRU LUGS: NO			
NEG LOAD ANALYSIS											
CONTINUOUS	1	0	125%	0	TOTAL PHASE A		10800				
RECEPTACLE	2	0	TABLE 220.44	0	TOTAL PHASE B		10050				
HVAC EQUIPMENT	3	0	100%	0	TOTAL PHASE C		11350				
NONCOINCIDENT	4	0	0%	0							
MISC EQUIPMENT	5	32300	100%	32300	CONNECTED LOAD (VA)		32300				
KITCHEN EQUIPMENT	6	0	65%	0	CONNECTED LOAD (A)		90				
MOTOR	7	0	100%	0							
LARGEST MOTOR			25%	0	DEMAND LOAD (VA)		32300				
DWELLING UNIT	8	0			DEMAND LOAD (A)		90				
PANEL FEEDER	9	0									
* SEE THAT PANEL SCHEDULE FOR ITS SUMMARY											

PANEL - KA		PANELBOARD SCHEDULE									
LOAD SERVED		CONNECTED LOAD (VA)									
LOAD	TYPE	LOAD	PHASE	LOAD	TYPE	LOAD	PHASE	LOAD	TYPE	LOAD	PHASE
NO.	BRK	NO.	BRK	NO.	BRK	NO.	BRK	NO.	BRK	NO.	BRK
E-DISHWASHER	1 20 6	1500		800	6 20 2a	E-CROCK POT RECEPT					
E-SERVICE WINDOW	3 20 6	500		1000	6 20 2b	E-DISPOSAL					
E-SERVICE WINDOW	5 20 6	500		1000	6 20 4	E-KIT LOAD					
E-KIT LOAD	7a 20 6	1000		800	6 20 6	E-REFRIG					
E-CEILING RECEPTACLE	7b 20 6	500		1500	6 20 10						
E-KIT LOAD	9 20 6	1000		1500	6 20 12	E-KIT MAKER					
E-KIT COTTON CANDY	11 20 6	1200		1500	6 20 14						
		VOLTAGE: 208		PHASE: 3		WIRE: 4		MAIN TYPE: MLO		OCP = 100	
								FEED-THRU LUGS: NO			
NEG LOAD ANALYSIS											
CONTINUOUS	1	0	125%	0							

